Scan No 2033055 CONST. LAYOUT DRAWINGS 2A#2585924 04/01/2010

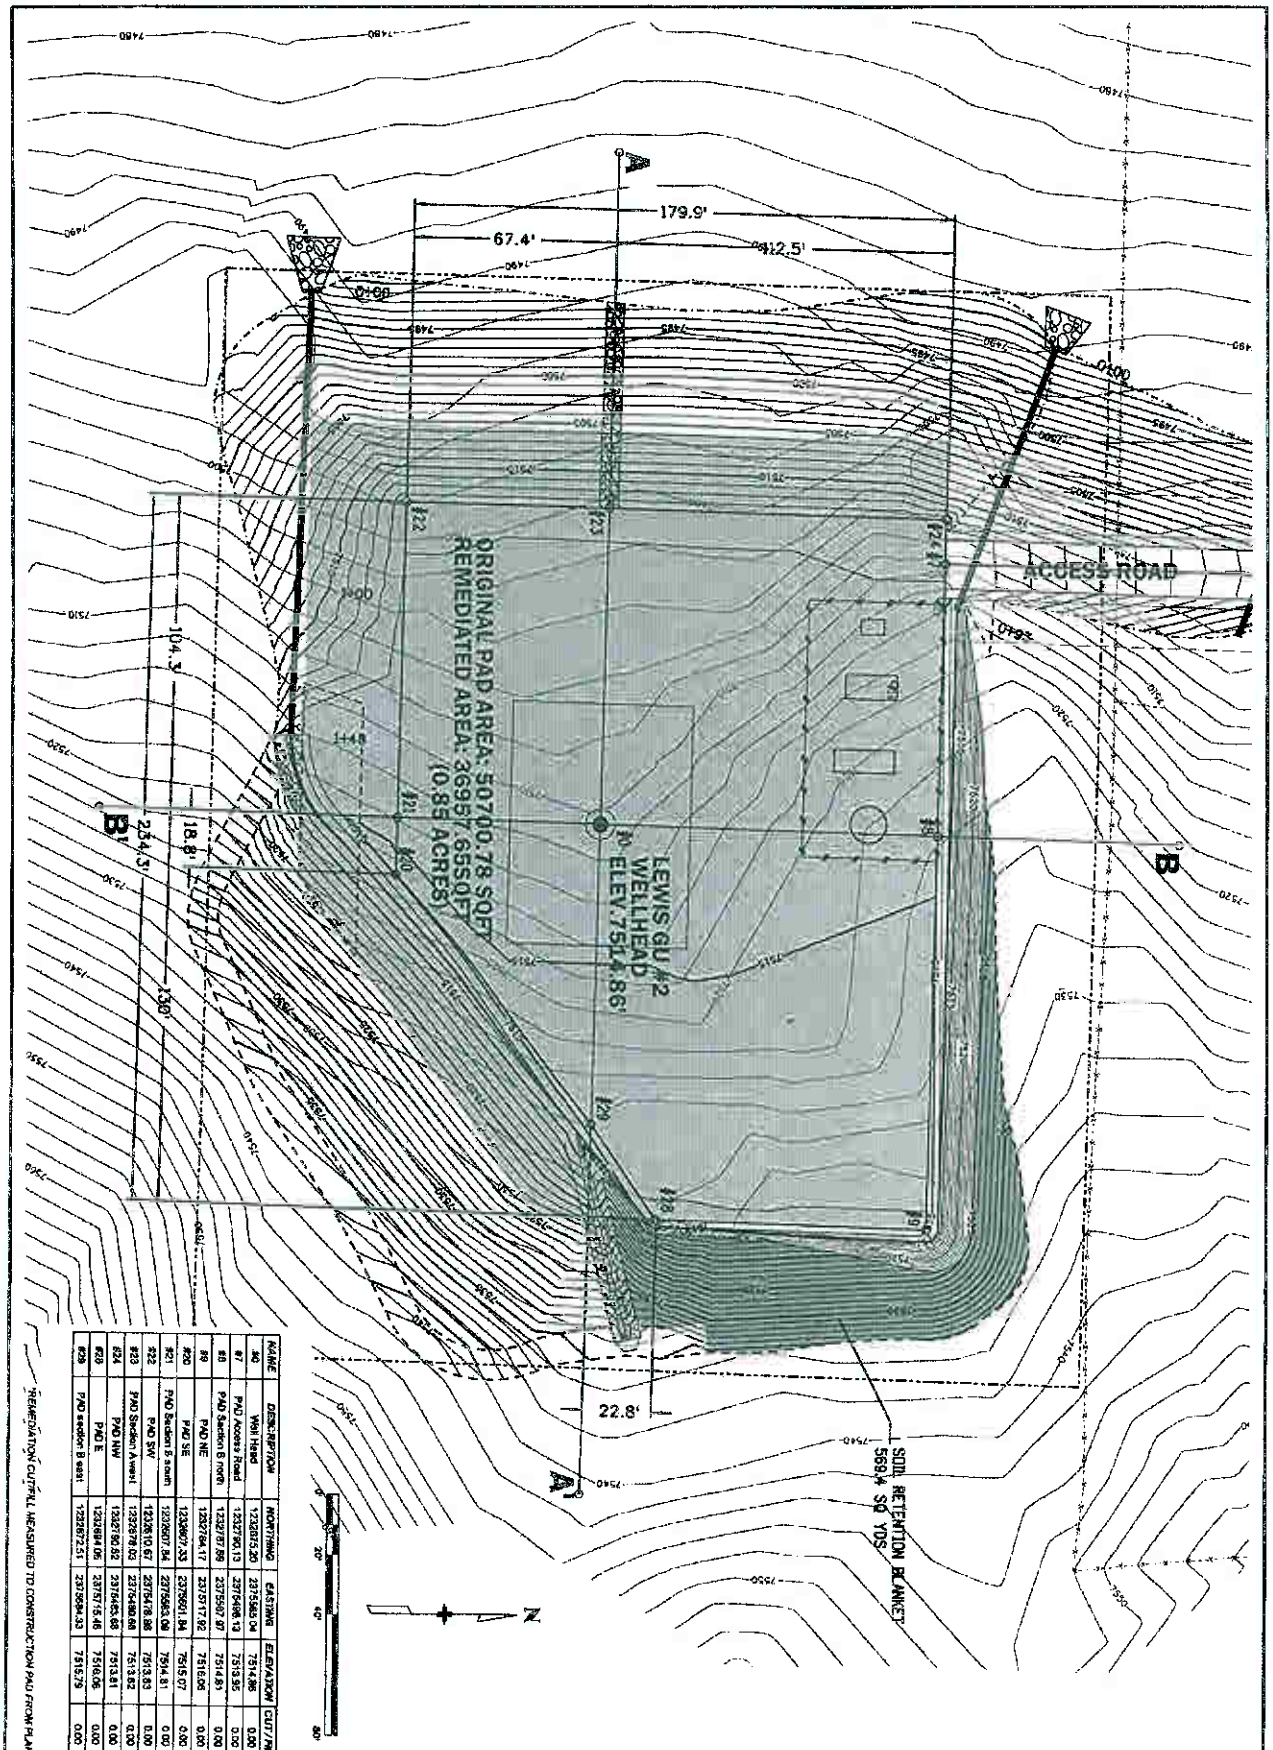

NAME	DESCRIPTION	NORTHING	EASTING	ELEVATION	CUT/FILL
#6	Well Head	1232873.20	2375483.04	7514.86	0.00
#7	PAD Access Road	1232795.13	2375498.13	7513.95	0.00
#8	PAD Section B north	1232787.89	2375497.97	7514.91	0.00
#9	PAD NE	1232784.17	2375517.82	7516.06	0.00
#20	PAD SE	1232807.33	2375601.84	7515.07	0.00
#21	PAD Section B south	1232807.84	2375585.09	7514.91	0.00
#22	PAD SW	1232810.67	2375478.86	7513.93	0.00
#23	PAD Section A west	1232879.02	2375480.68	7513.82	0.00
#24	PAD NW	1232790.52	2375485.68	7513.81	0.00
#25	PAD E	1232884.06	2375715.46	7516.06	0.00
#26	PAD section B east	1232887.51	2375694.33	7515.79	0.00

REMEDIATION CUT/FILL MEASURED TO CONSTRUCTION PAD FROM PLANS

LEWIS GU #2 WELL PAD PLAN

BP AMERICA PROD. CO. DURANGO, CO

WELL PAD REMEDIATION GRADING PLAN

BECHTEL ENVIRONMENTAL, INC.
3059 MAIN AVE
P.O. BOX 2004
DURANGO, COLORADO 81301
TEL 970.259.7154
FAX 970.259.7472

SEAL

bp

ISSUED:
PRELIMINARY
FINAL
CONSTRUCTION

PROJ. NO.
DESIGNER: DWS
DETAILER:
CHECKED BY:
PRINT DATE: 10/7/2009

REVISIONS
NO. DESCRIPTION DATE

SCALE 1" = 40'

SHEET NUMBER: 8