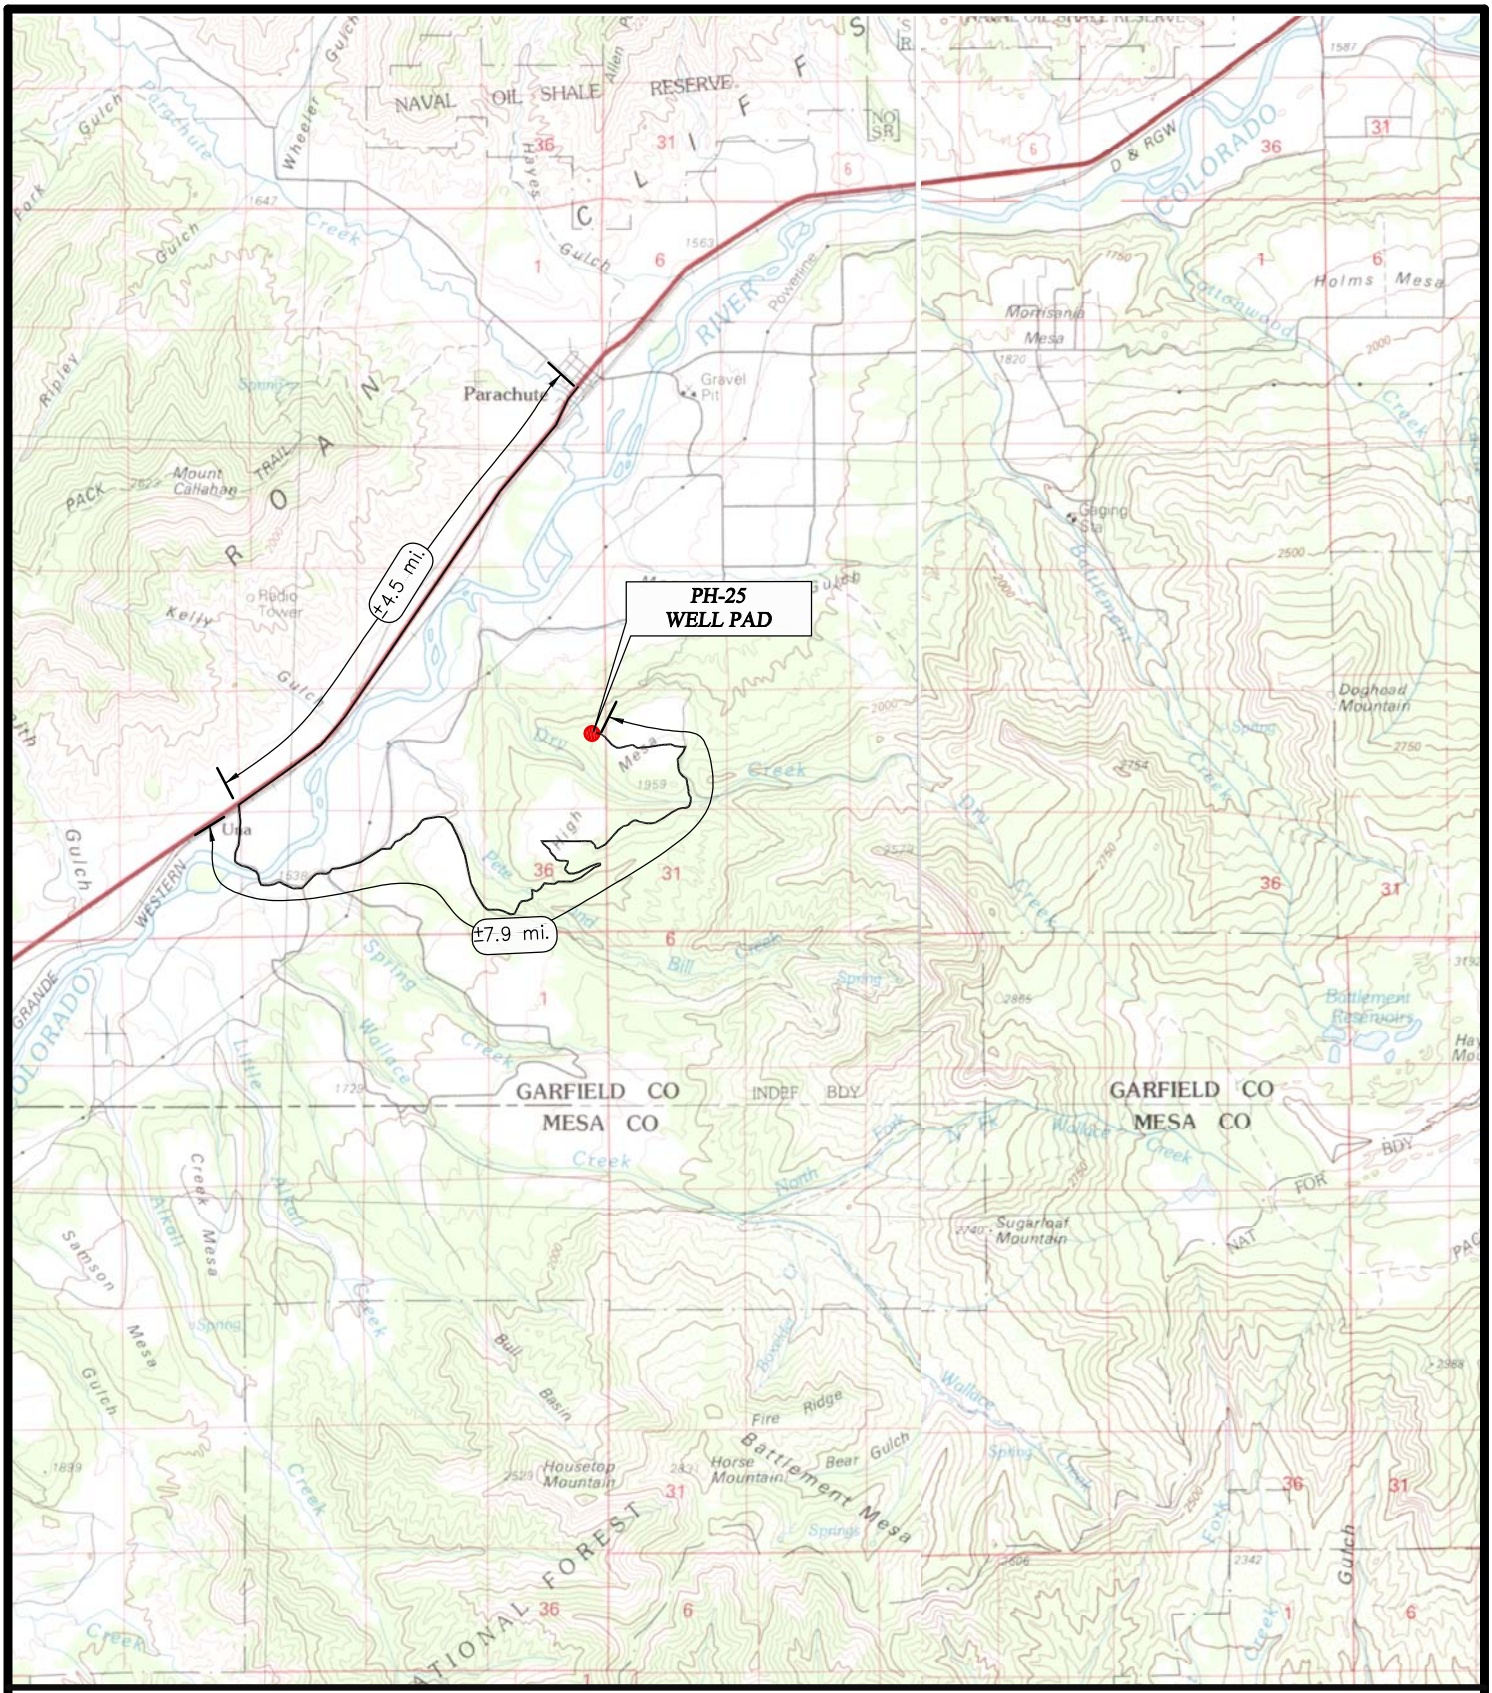

LEGEND

- EXISTING LOCATION
- EXISTING ROAD

EnCana Oil & Gas (USA) Inc.

PH-25 PAD
SECTION 25, T7S, R96W, 6th, P.M.
GARFIELD COUNTY, COLORADO

WASATCH SURVEYING

Wasatch Surveying Associates
906 Main Street Evanston, Wyoming 82930
Phone No. (307) 789-4545 Fax 307-789-5722

N

TOPO A

PROJECT NUMBER 09-04-04
DATE: 8/27/09
SCALE: 1:100,000

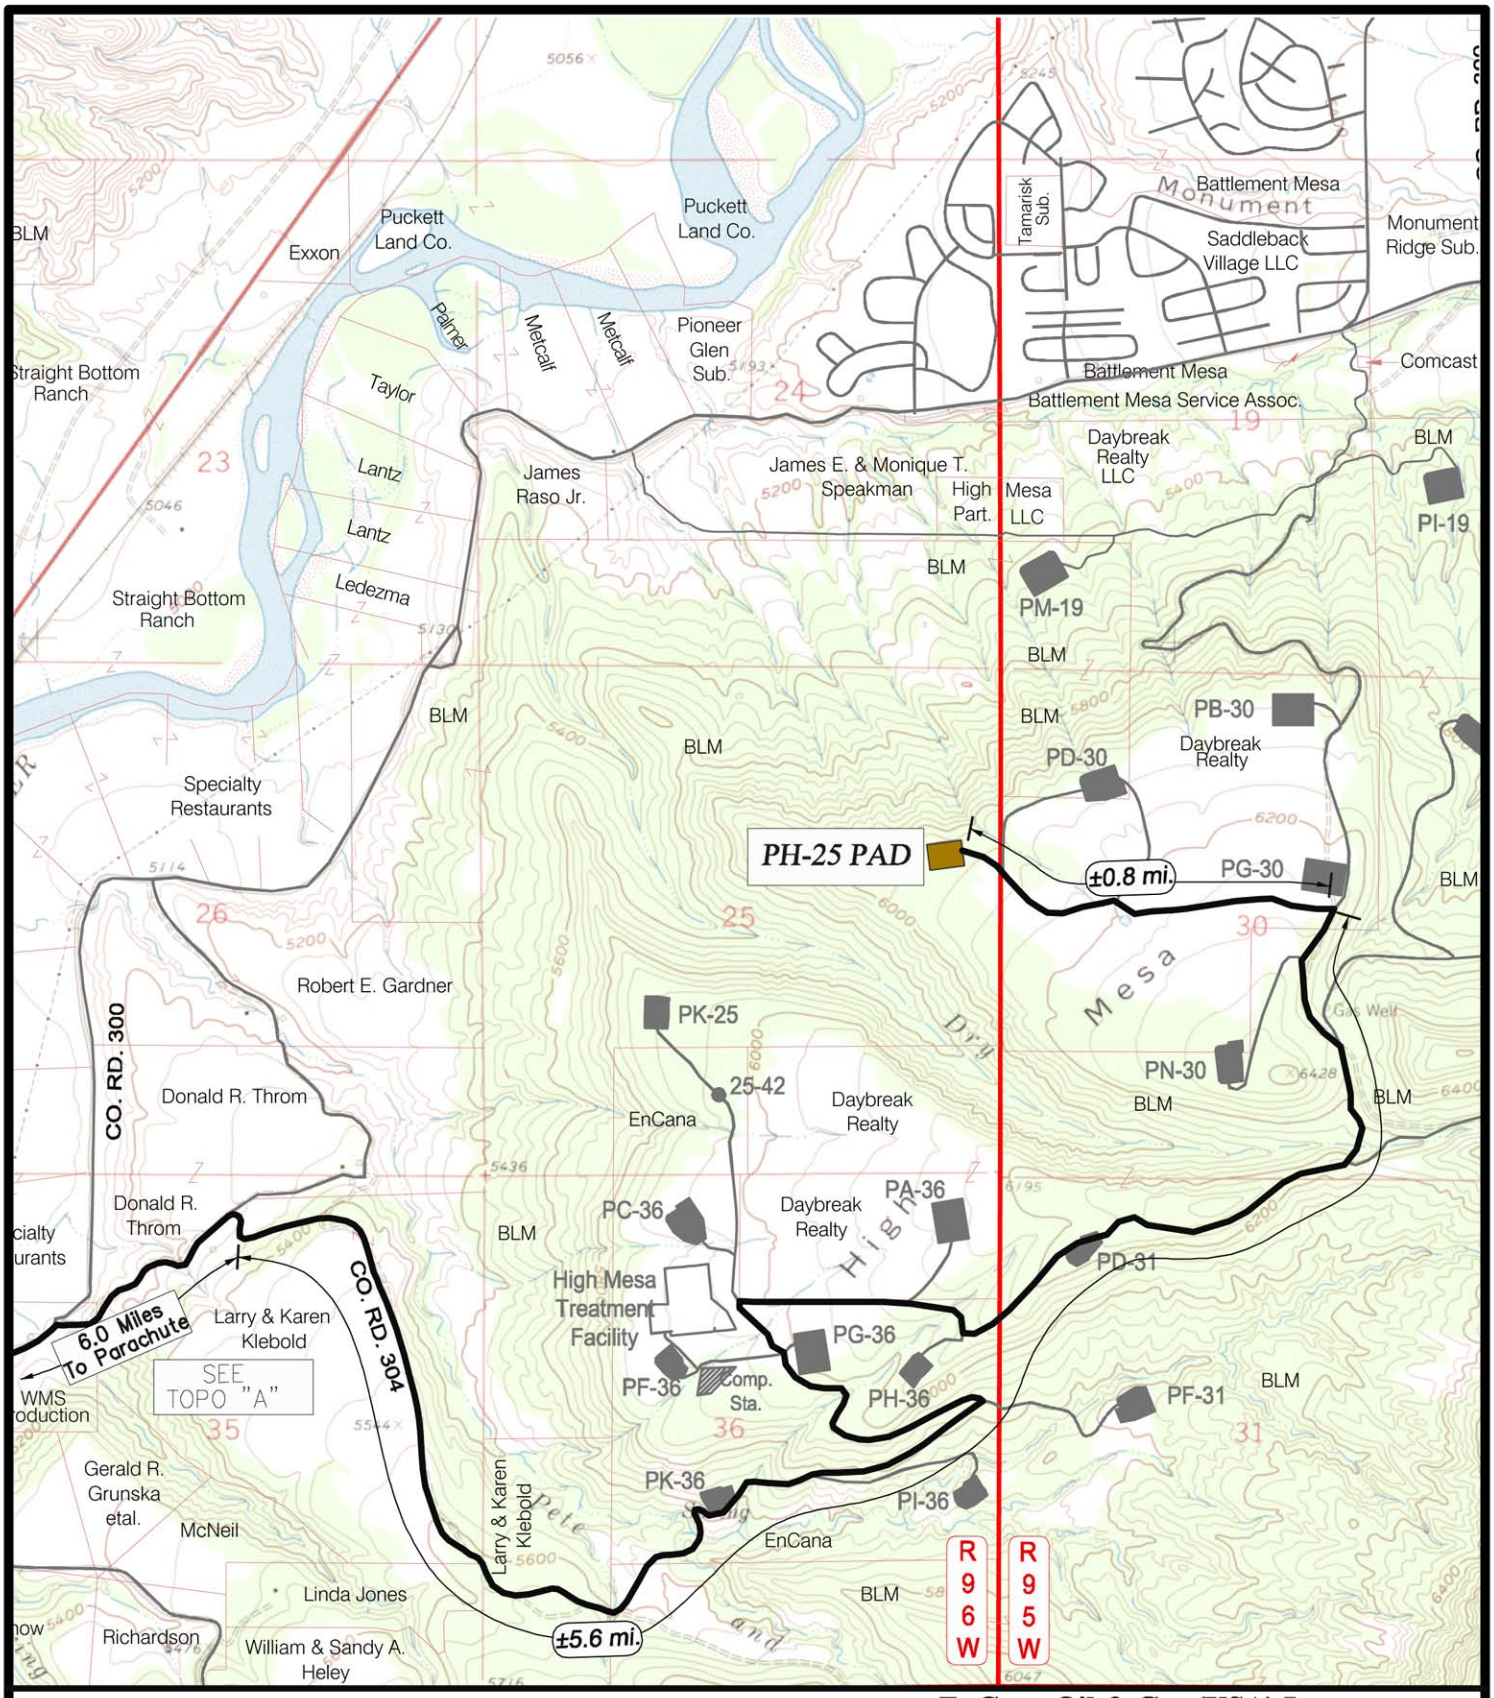

LEGEND

- PH-25 WELL PAD
- EXISTING ROAD

EnCana Oil & Gas (USA) Inc.

PH-25 Well Pad
SECTION 25, T7S, R96W, 6th, P.M.
GARFIELD COUNTY, COLORADO

Wasatch Surveying Associates
906 Main Street Evanston, Wyoming 82930
Phone No. (307) 789-4545 Fax 307-789-5722

N
0 1000 2000
(SCALE IN FEET)

TOPO B

PROJECT NUMBER 09-04-04
DATE: 8/27/09
SCALE: 1" = 2000'

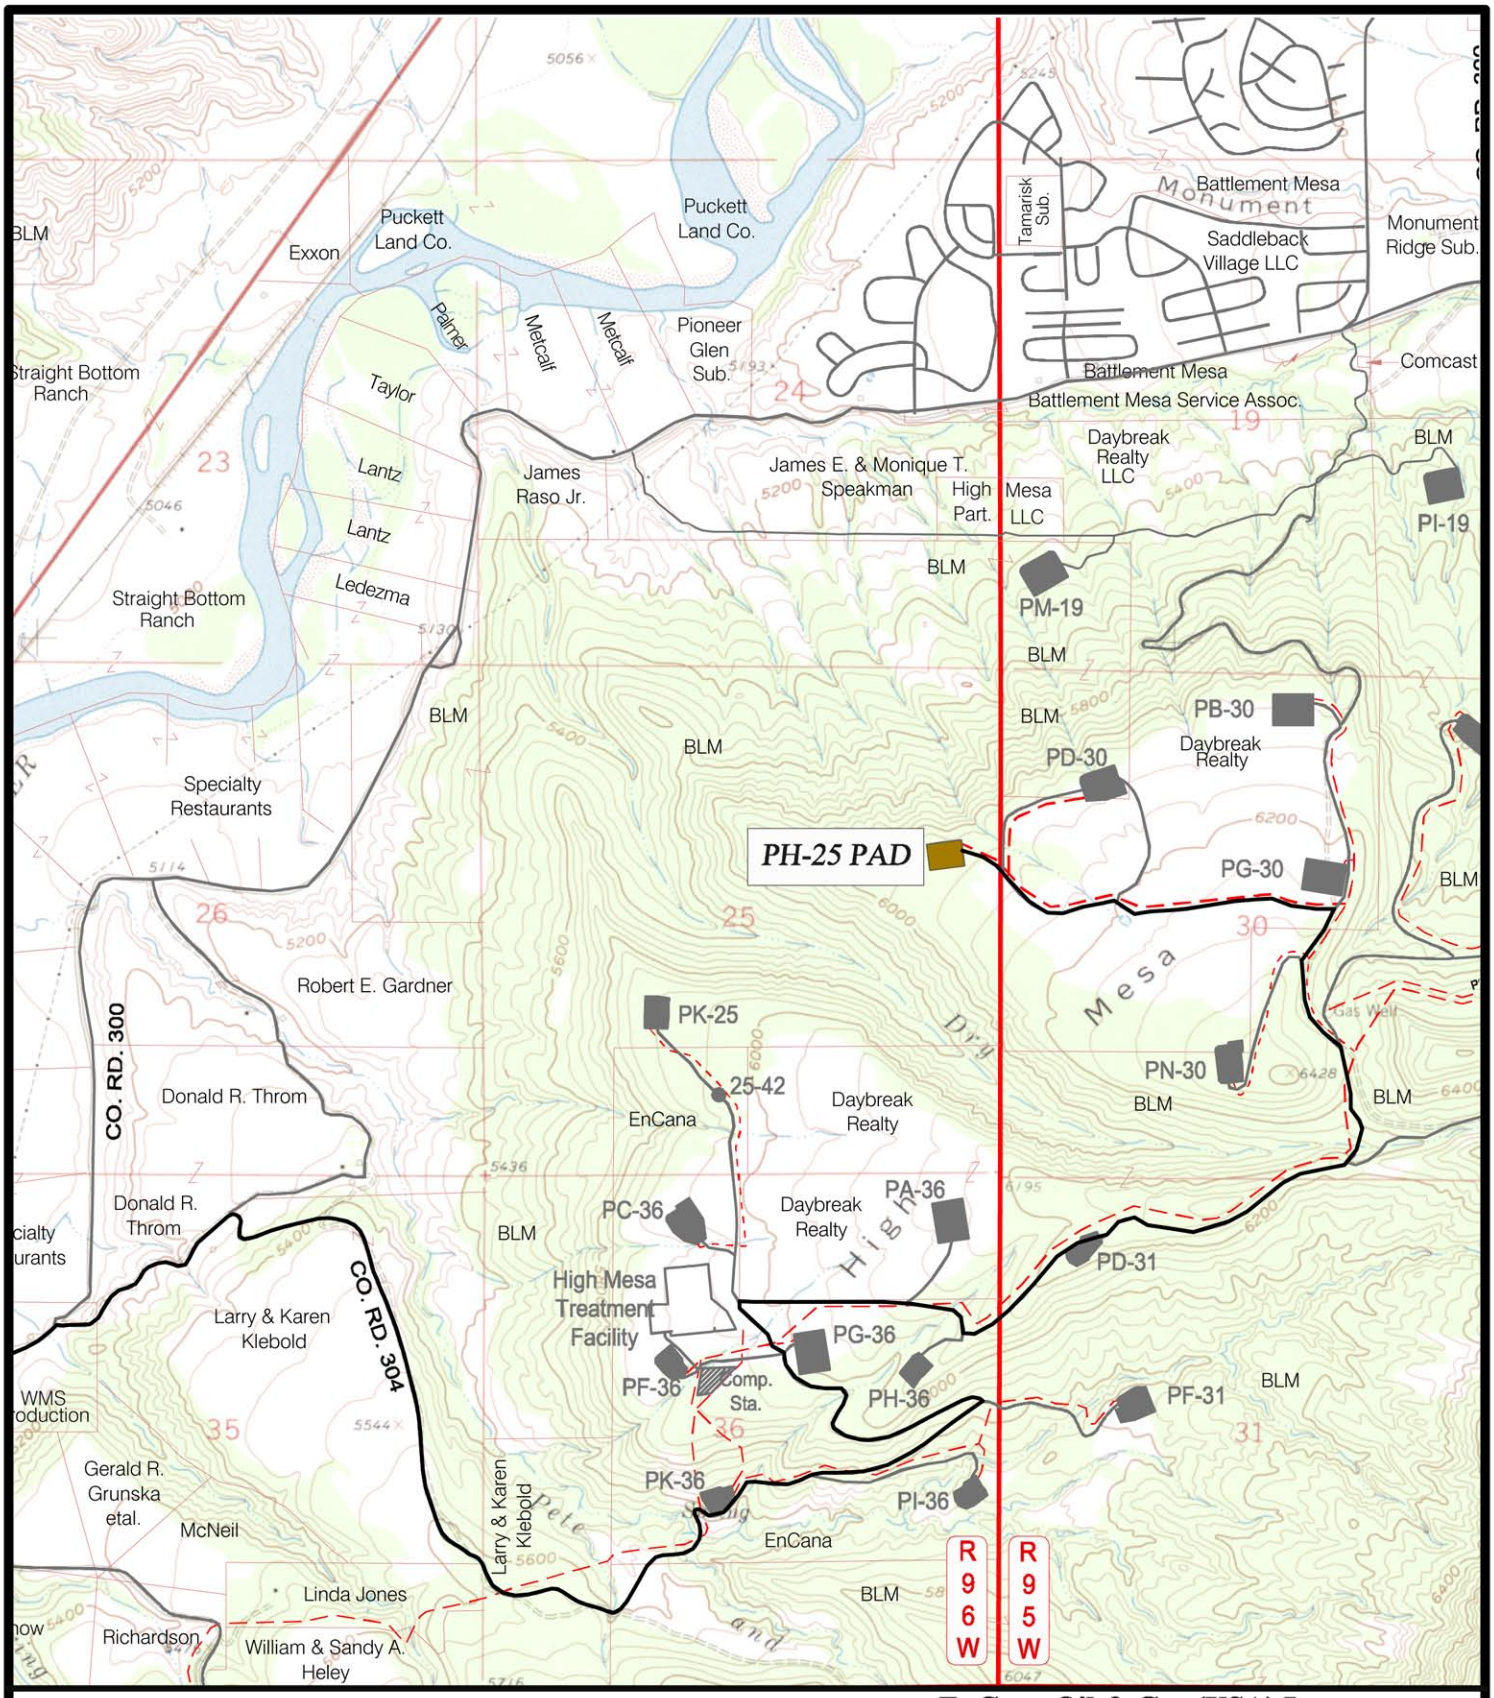

LEGEND

- PH-25 WELL PAD
- EXISTING ROAD
- EXISTING PIPELINE

EnCana Oil & Gas (USA) Inc.

PH-25 Well Pad
SECTION 25, T7S, R96W, 6th, P.M.
GARFIELD COUNTY, COLORADO

N
0 1000 2000
(SCALE IN FEET)

Wasatch Surveying Associates
906 Main Street Evanston, Wyoming 82930
Phone No. (307) 789-4545 Fax 307-789-5722

TOPO D

PROJECT NUMBER 09-04-04
DATE: 8/27/09
SCALE: 1" = 2000'