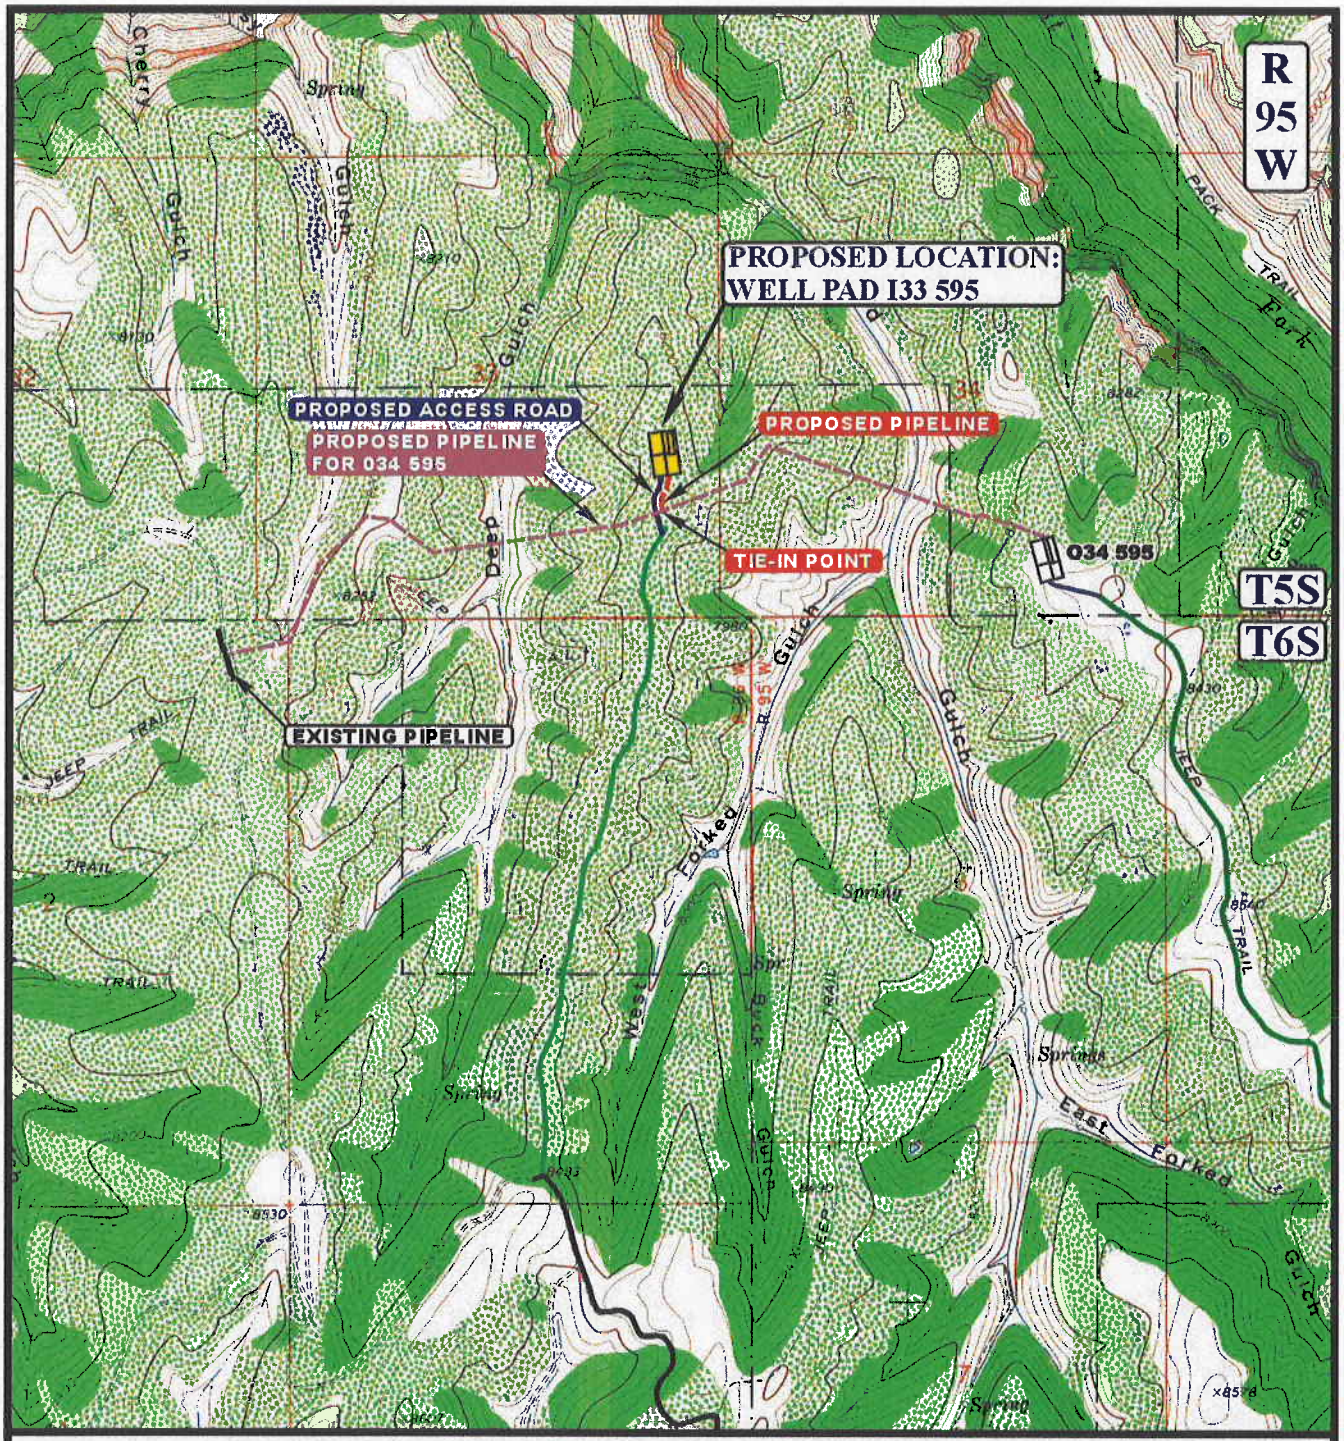

APPROXIMATE TOTAL PIPELINE DISTANCE = 410' +/-

LEGEND:

- PROPOSED ACCESS ROAD
- EXISTING 2-TRACK NEEDS UPGRADED
- EXISTING PIPELINE
- PROPOSED PIPELINE
- PROPOSED PIPELINE (SERVICING OTHER WELLS)

N

BERRY PETROLEUM COMPANY

WELL PAD I33 595

SECTION 33, T5S, R95W, 6th P.M.

NE 1/4 SE 1/4

SHEET 12 OF 12

Uintah Engineering & Land Surveying
85 South 200 East Vernal, Utah 84078
(435) 789-1017 * FAX (435) 789-1813

TOPOGRAPHIC MAP	06 MONTH	03 DAY	09 YEAR	D TOPO
SCALE: 1" = 2000'	DRAWN BY: J.H.	REV:6-18-09J.L.G.		