Location Drawing

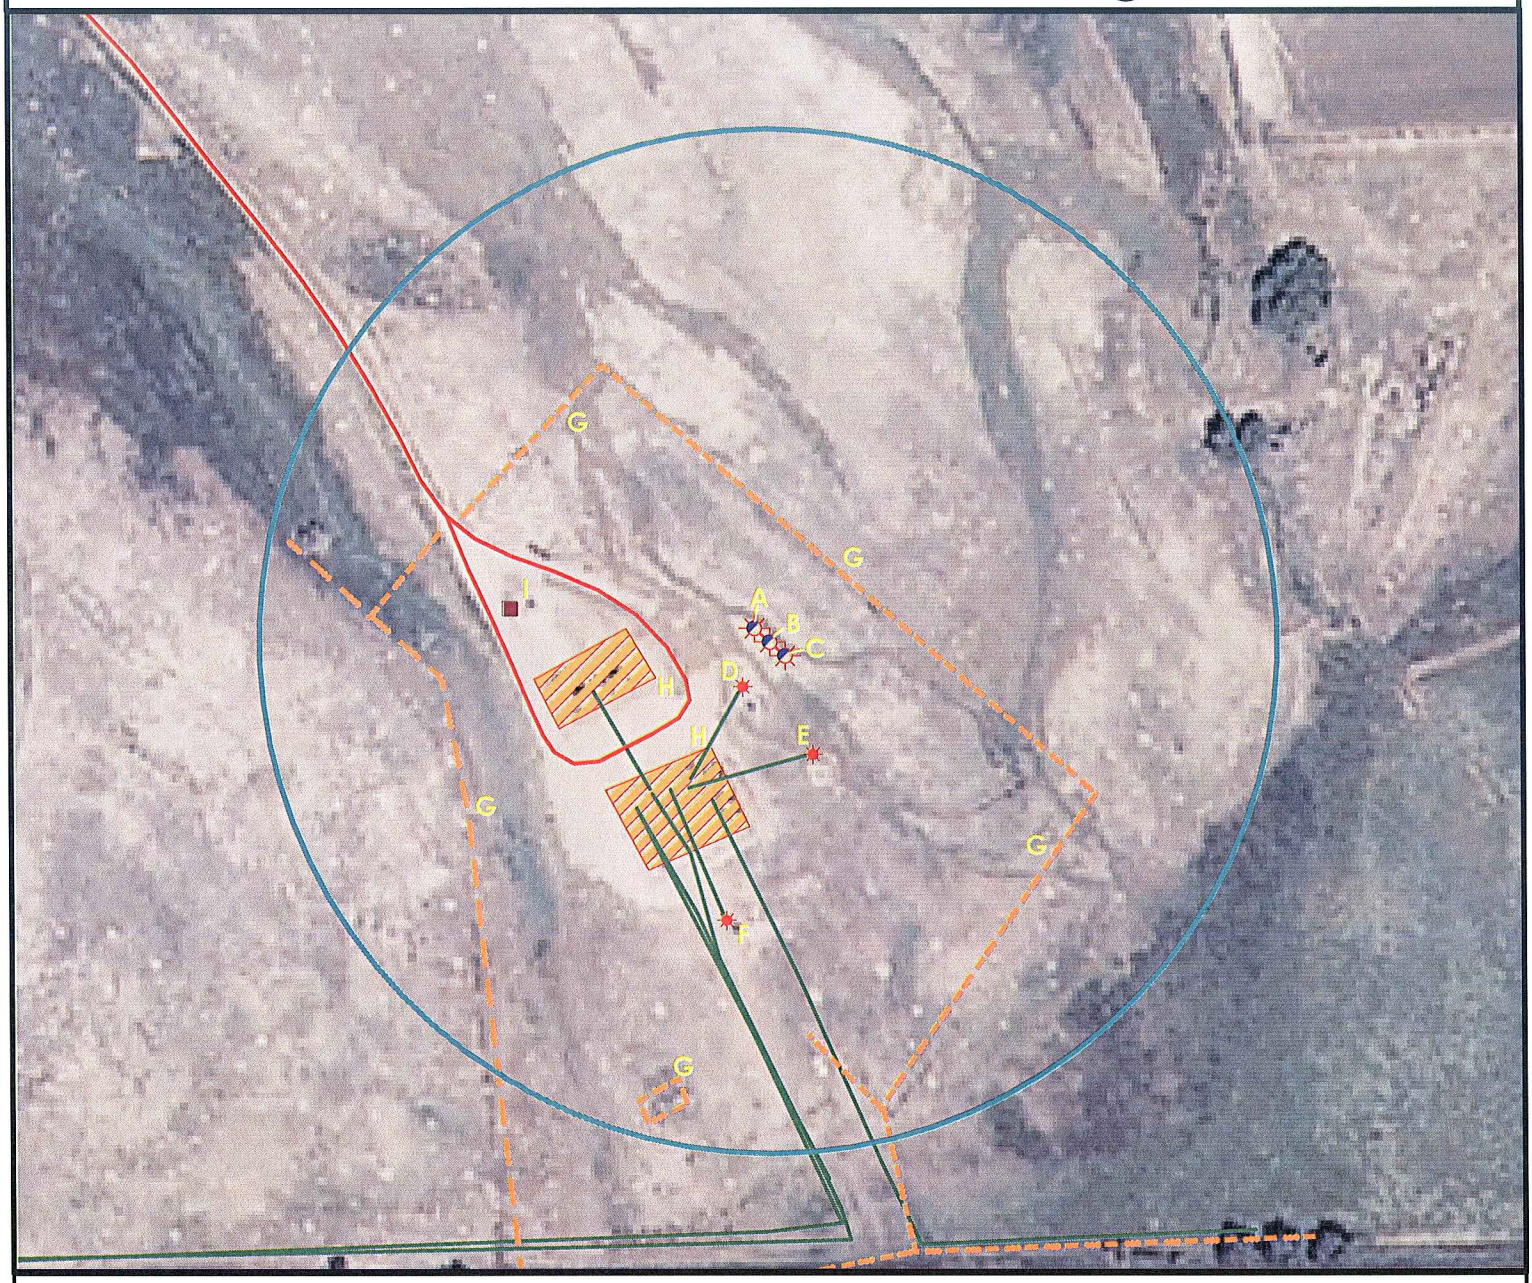

A. Proposed Well CARMA 28-36.
B. Proposed Well CARMA 41-36.
C. Proposed Well CARMA 8-36.
D. Existing Well R&M STATE 2-36 (DIR) is 48' SW.
E. Existing well R&M STATE 1-36 (DIR) is 89' SE.
F. Existing well BAILEY 1 is 212' SW.
G. Fences are 43' NE, 259' NW, 264' SE, 343' SW, & 268' SW
H. Facilities are 93' SW & 101' W.
I. Emissions Control Device is 219' NW.

N
W E
S

0 75 150 300
Feet

Legend

- Proposed Well
- Existing Well
- Plugged Well
- Manhole
- CattleGuard/Gate
- Bridge
- ECD
- 400' Radius
- Facilities Enclosure
- Building/Residence
- Oil & Gas Equipment
- Water Body
- Utility Box
- Railroad
- Fence
- Overhead Power Line
- Pipeline
- Access Road
- Ditch/Canal
- Concrete Ditch

400ft Radius Map

CARMA 8-36 Pad
Multi Well Pad

Surface Location: T3N R68W S36
Description of surface uses : Dryland Crop

Field Date: 11/18/2009
Drawing Date: 11/23/2009
Drafter: CGR
Checked By: MPS

Aerial Photo supplied by NAIP - 2009

Prepared for:
KERR-MCGEE OIL & GAS ONSHORE LP

PFS llc
Petroleum Field Services
Use our resources to find yours!
www.petro-fs.com

1801 W. 13th Ave
Denver, CO 80204
(303) 928-7128

111 E. Third Street
Suite 207
Rifle, CO 81650
(970) 625-4740