# Location Drawing

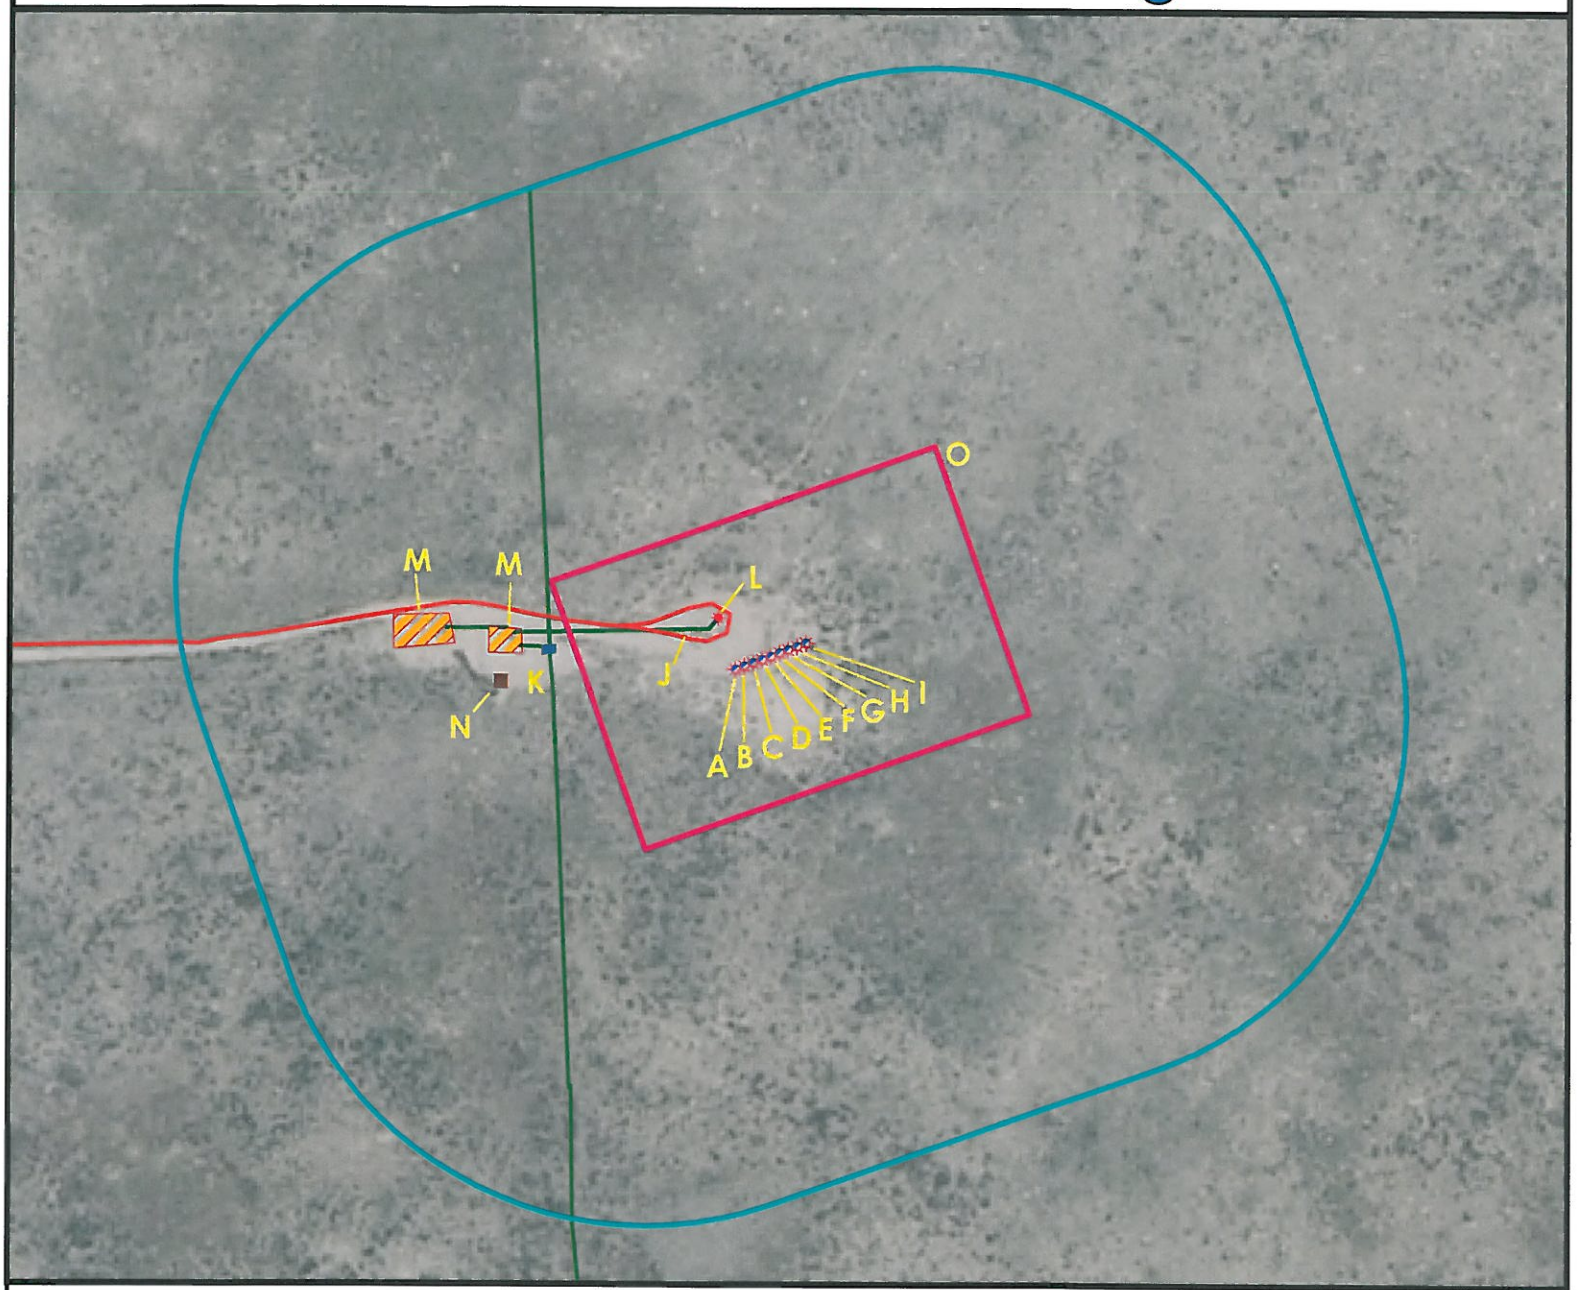


A. Proposed Well BADDING 15-35.
B. Proposed Well BADDING 37-35.
C. Proposed Well BADDING 10-35SX.
D. Proposed Well BADDING 10-35.
E. Proposed Well BADDING 24-35.
F. Proposed Well BADDING 16-35SX.
G. Proposed Well BADDING 9-35.
H. Proposed Well BADDING 16-35.
I. Proposed Well BADDING 9-35SX.
J. Existing Access Road is 42' N.
K. Gathering Line Enclosure is 190' W.
L. Existing Well UPRR PAN AM "I" TRUE #2 is 49' NW.
M. Facilities are 226' W and 296' W.
N. Emission Control Device is 247' W
O. Operational Disturbance Area.

N
W E
S

0 100 200 400 Feet

## Legend

- Proposed Well
- Existing Well
- Plugged Well
- Water Well
- CattleGuard/Gate
- Bridge
- ECD
- 400' Radius
- Facilities Enclosure
- Building/Residence
- Oil & Gas Equipment
- Disturbance Area
- Utility Box
- Railroad
- Fence
- Overhead Power Line
- Underground Pipeline
- Access Road
- Ditch/Canal
- Concrete Ditch

## 400ft Radius Map

## BADDING 15-35 Pad
## Multi Well Pad

**Surface Location: T2N R66W S35**
**Description of surface uses : Open Field**

Field Date: 04/27/2010
Drawing Date: 05/02/2010
Drafter: DMM
Checked By: BHF

*Aerial Photo supplied by NAIP - 2009*

**Prepared for:**
**KERR-MCGEE OIL & GAS ONSHORE LP**


PFS llc
Petroleum Field Services
*Use our resources to find yours!*
*www.petro-fs.com*

1801 W. 13th Ave
Denver, CO 80204
(303) 928-7128

111 E. Third Street
Suite 207
Rifle, CO 81650
(970) 625-4740