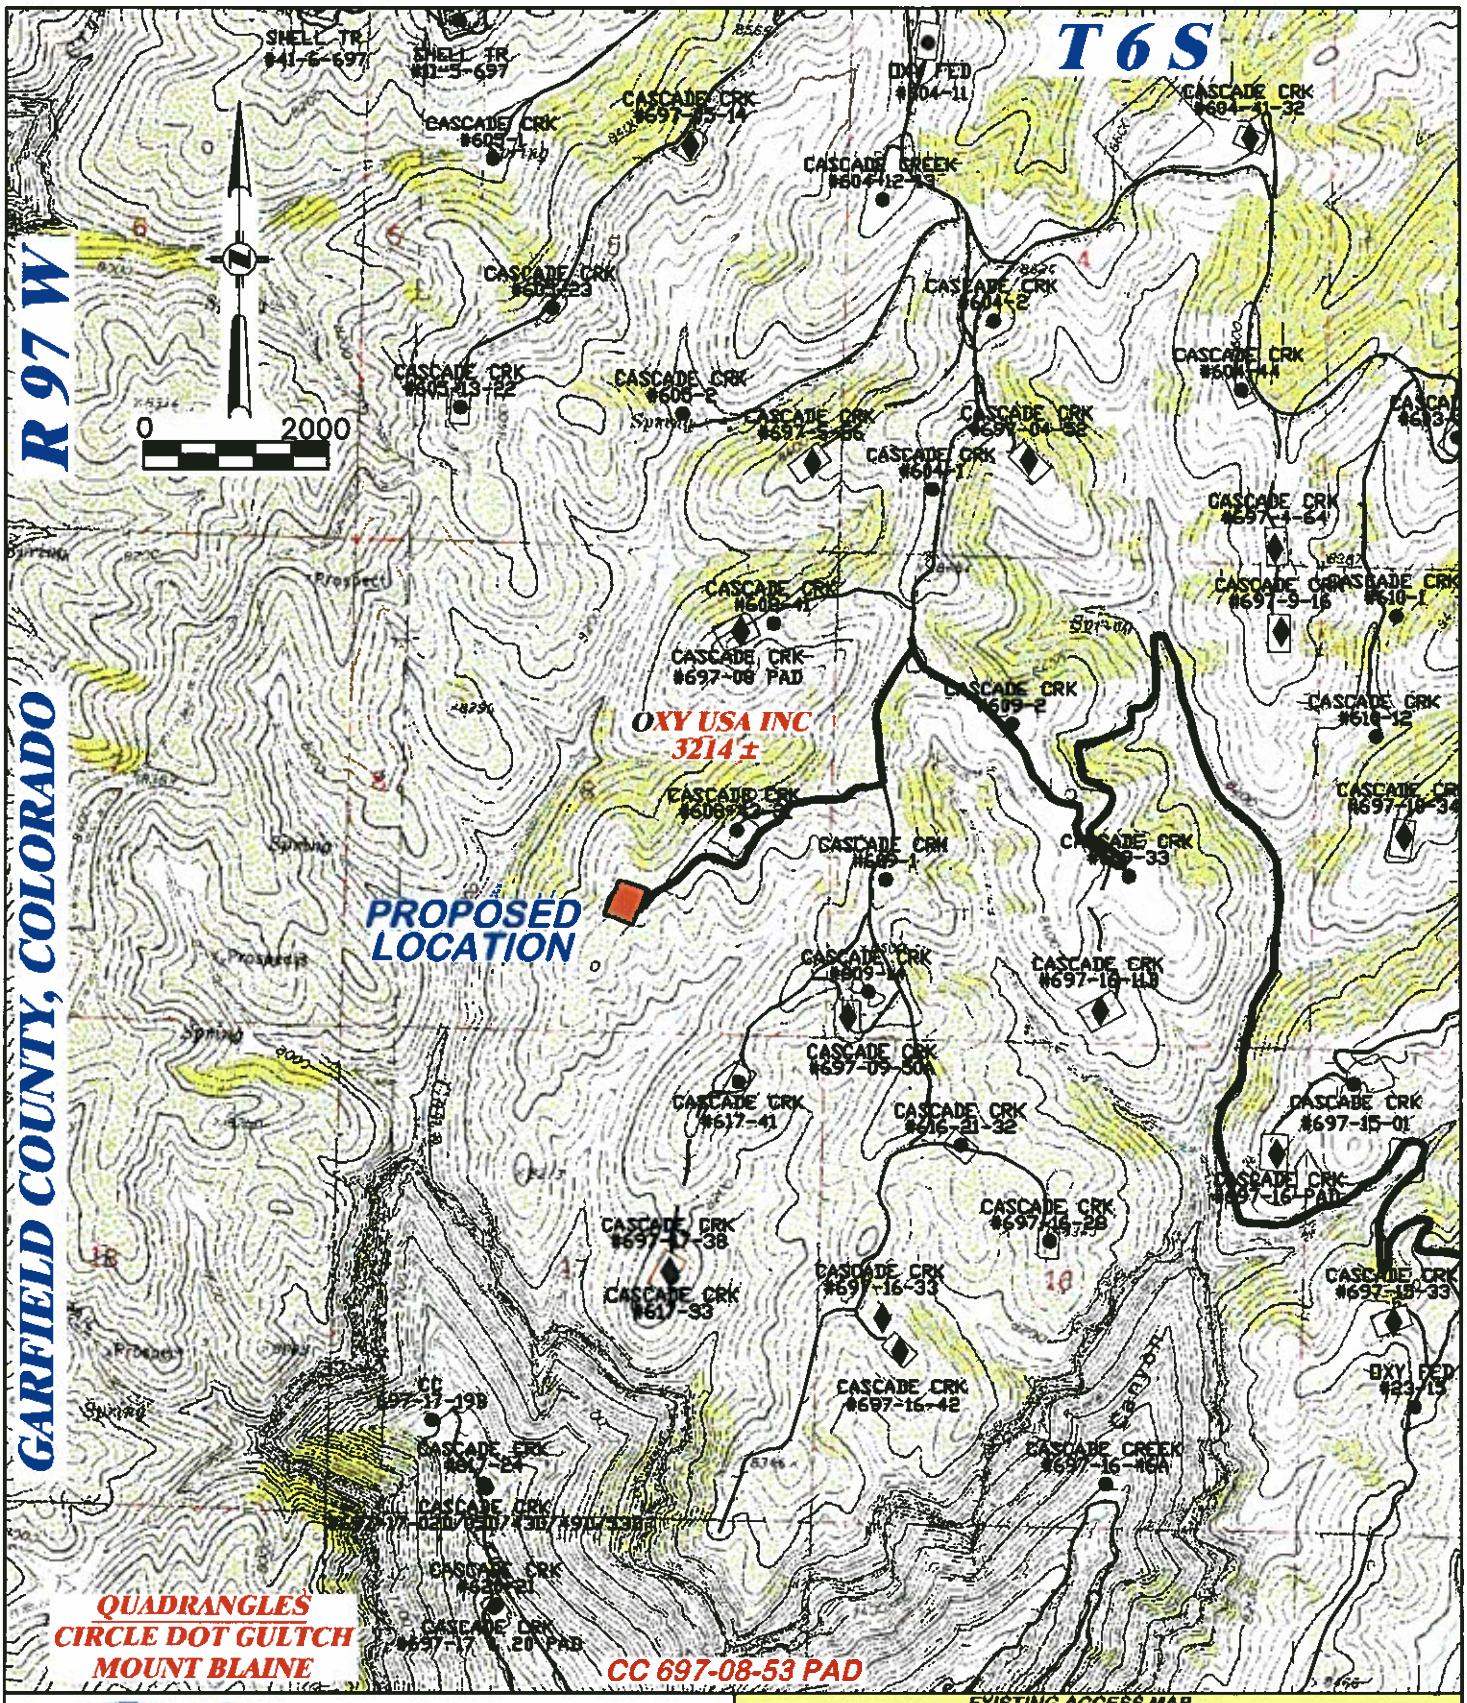

EXISTING ACCESS MAP

DRG GRIFFIN & ASSOCIATES, INC.
(307) 362-5028
1414 ELK ST., ROCK SPRINGS, WY 82901

OXY USA WTP LP
CASCADE CREEK A CC 697-08-27A, 27B, 33B, 35A, 35B, 41A, 41B, 43A, 43B, 49, 50, 52A, 52B, 58A, 58B, 58C,
NWSE SECTION 8, T. 6 S., R. 97 W., 6th P.M.,
GARFIELD COUNTY, COLORADO

DRAWN: 3/8/05	SCALE: 1" = 2000'	EXISTING ACCESS LENGTH: 3214'±	
REVISED: 9/3/10 - DEH	DRG JOB No. 11769		
PAD EXPANSION	EXHIBIT/TOPO MAP 4	EXISTING ACCESS	EXISTING ROAD