Location Drawing

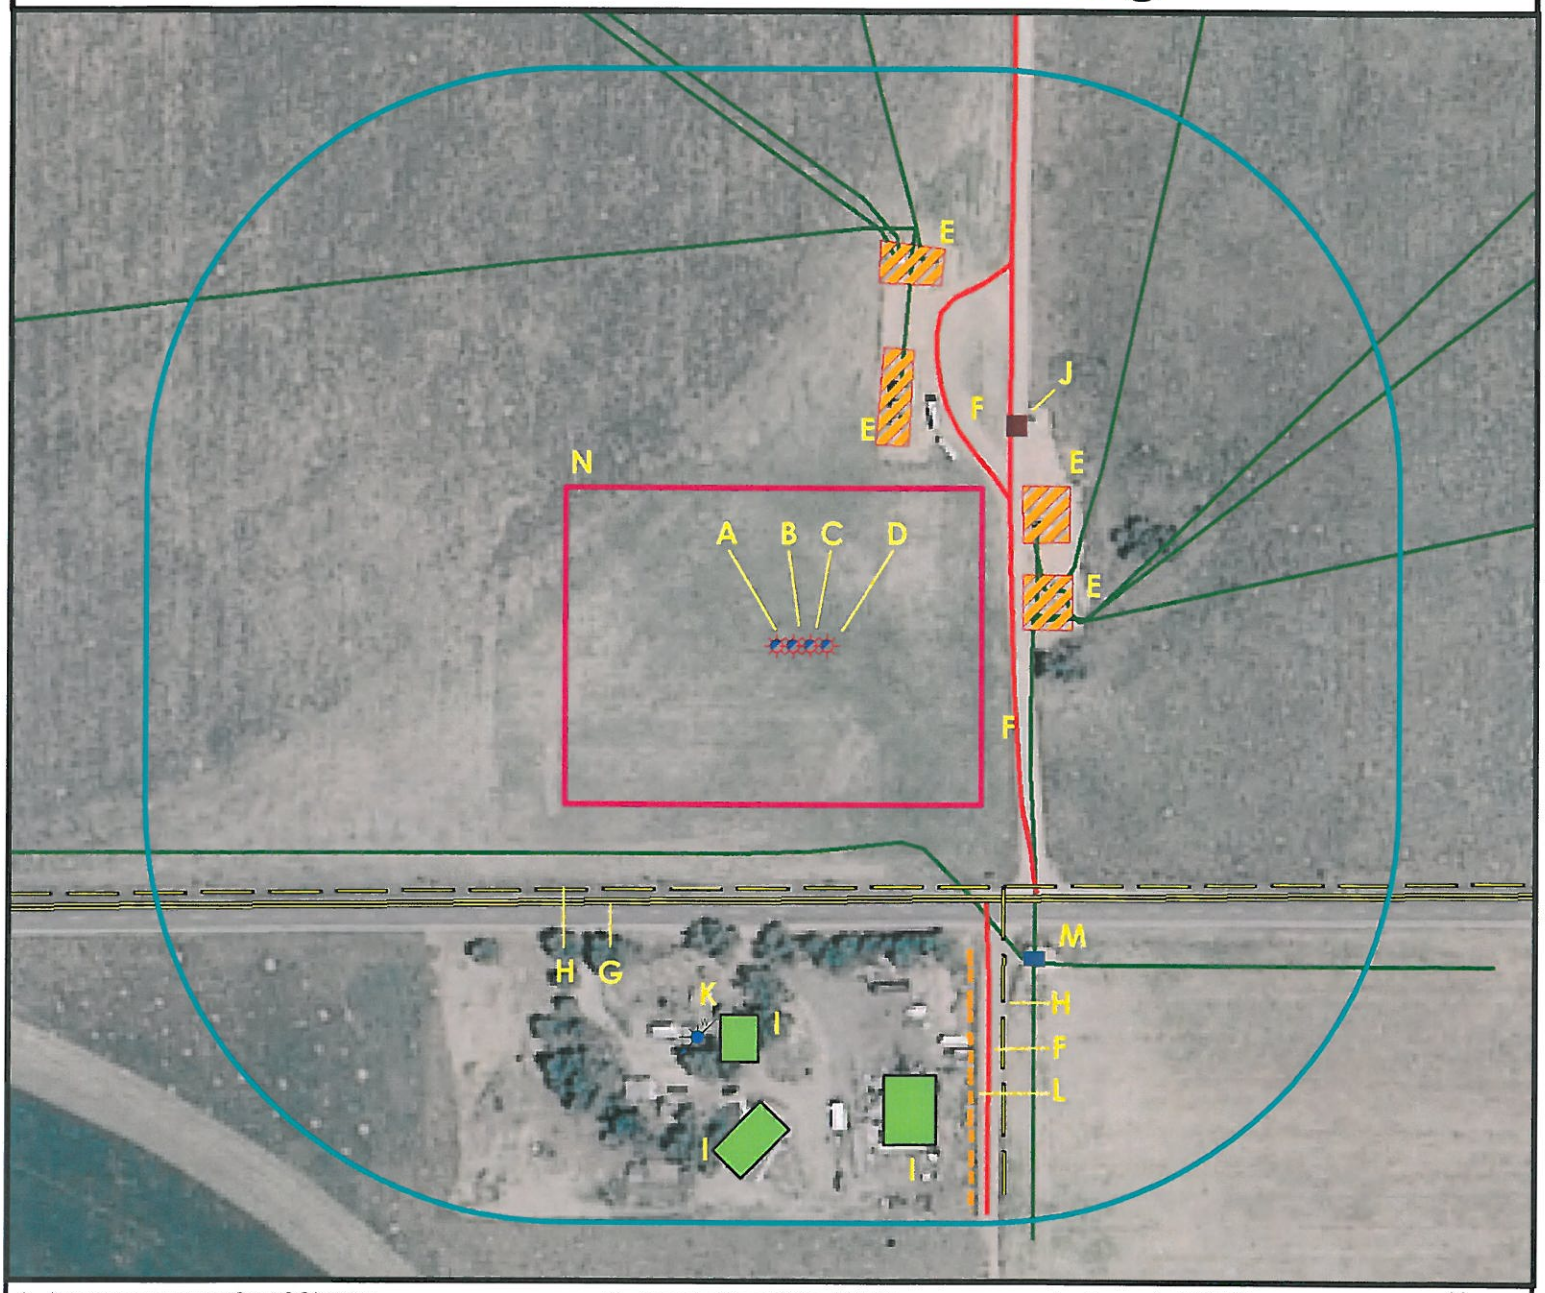

A. Proposed well THOMASON 37-9.
B. Proposed well THOMASON 16-9.
C. Proposed well THOMASON 39-9.
D. Proposed well THOMASON 38-9.
E. Facilities are 207' NE, 356' NE, 239' NE and 219' E.
F. Private roads are 207' E, 250' NE and 317' SE.
G. County Road 22 is 243' S.
H. Power lines are 230' S and 297' SE.
I. Outbuildings are 358' S, 436' S and 419' S.
J. Emmissions Control Device is 298' NE.
K. Water well (permit # 184825) is 379' SW.
L. Fence is 337' SE.
M. Valve is 364' SE.
N. Operational disturbance area

N
W E
S

0 100 200 400 Feet

Legend

- Proposed Well
- Existing Well
- Plugged Well
- Water Well
- CattleGuard/Gate
- Bridge
- ECD
- 400' Radius
- Facilities Enclosure
- Building/Residence
- Disturbance Area
- Water Body
- Utility Box
- Public Road
- Fence
- Overhead Power Line
- Underground Pipeline
- Access Road
- Ditch/Canal
- Concrete Ditch

400ft Radius Map

THOMASON 16-9
Multi Well Pad

Surface Location: T2N R65W S9
Description of surface uses : Open Field

Field Date: 6/21/2010
Drawing Date: 6/26/2010
Drafter: DMM
Checked By: BHF

Aerial Photo supplied by NAIP - 2009

Prepared for:
KERR-MCGEE OIL & GAS ONSHORE LP

PFS llc
Petroleum Field Services
Use our resources to find yours!
www.petro-fs.com

1801 W. 13th Ave
Denver, CO 80204
(303) 928-7128

111 E. Third Street
Suite 207
Rifle, CO 81650
(970) 625-4740