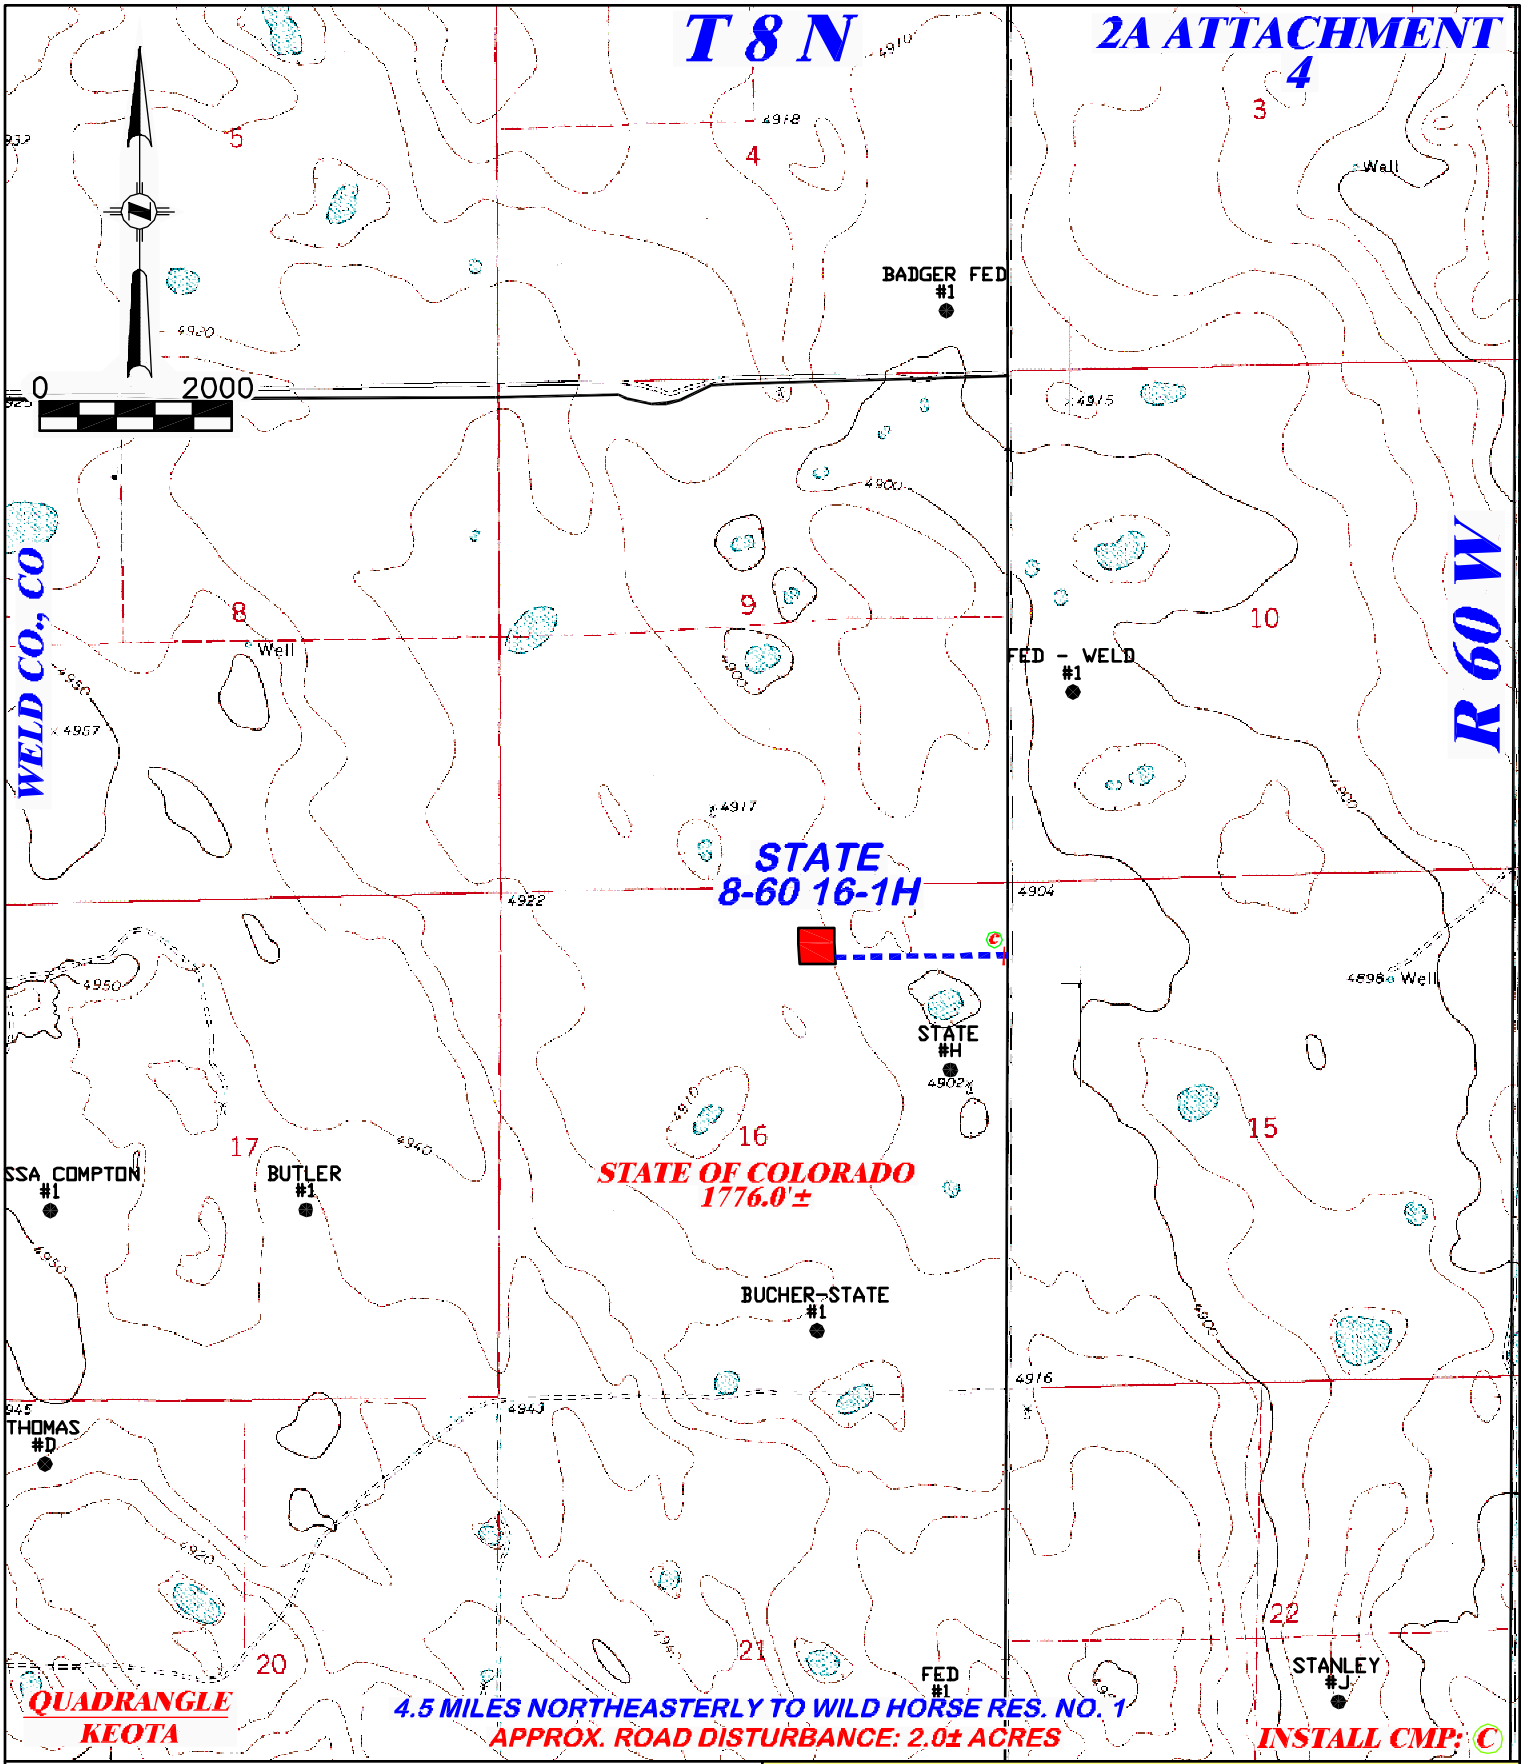

DRIFFIN & ASSOCIATES, INC.
(307) 362-5028
1414 ELK ST., ROCK SPRINGS, WY 82901

PROPOSED ROAD

CHESAPEAKE ENERGY CORPORATION
STATE 8-60 16-1H
SECTION 16, T8N, R60W

DRAWN: 10/26/10 - MMM	SCALE: 1" = 2000'
REVISED: NA	DRG JOB No. 18171
	EXHIBIT 4

TOTAL PROPOSED LENGTH: 1776.0'±

PROPOSED ROAD - - - - - - - - EXISTING ROAD ——————