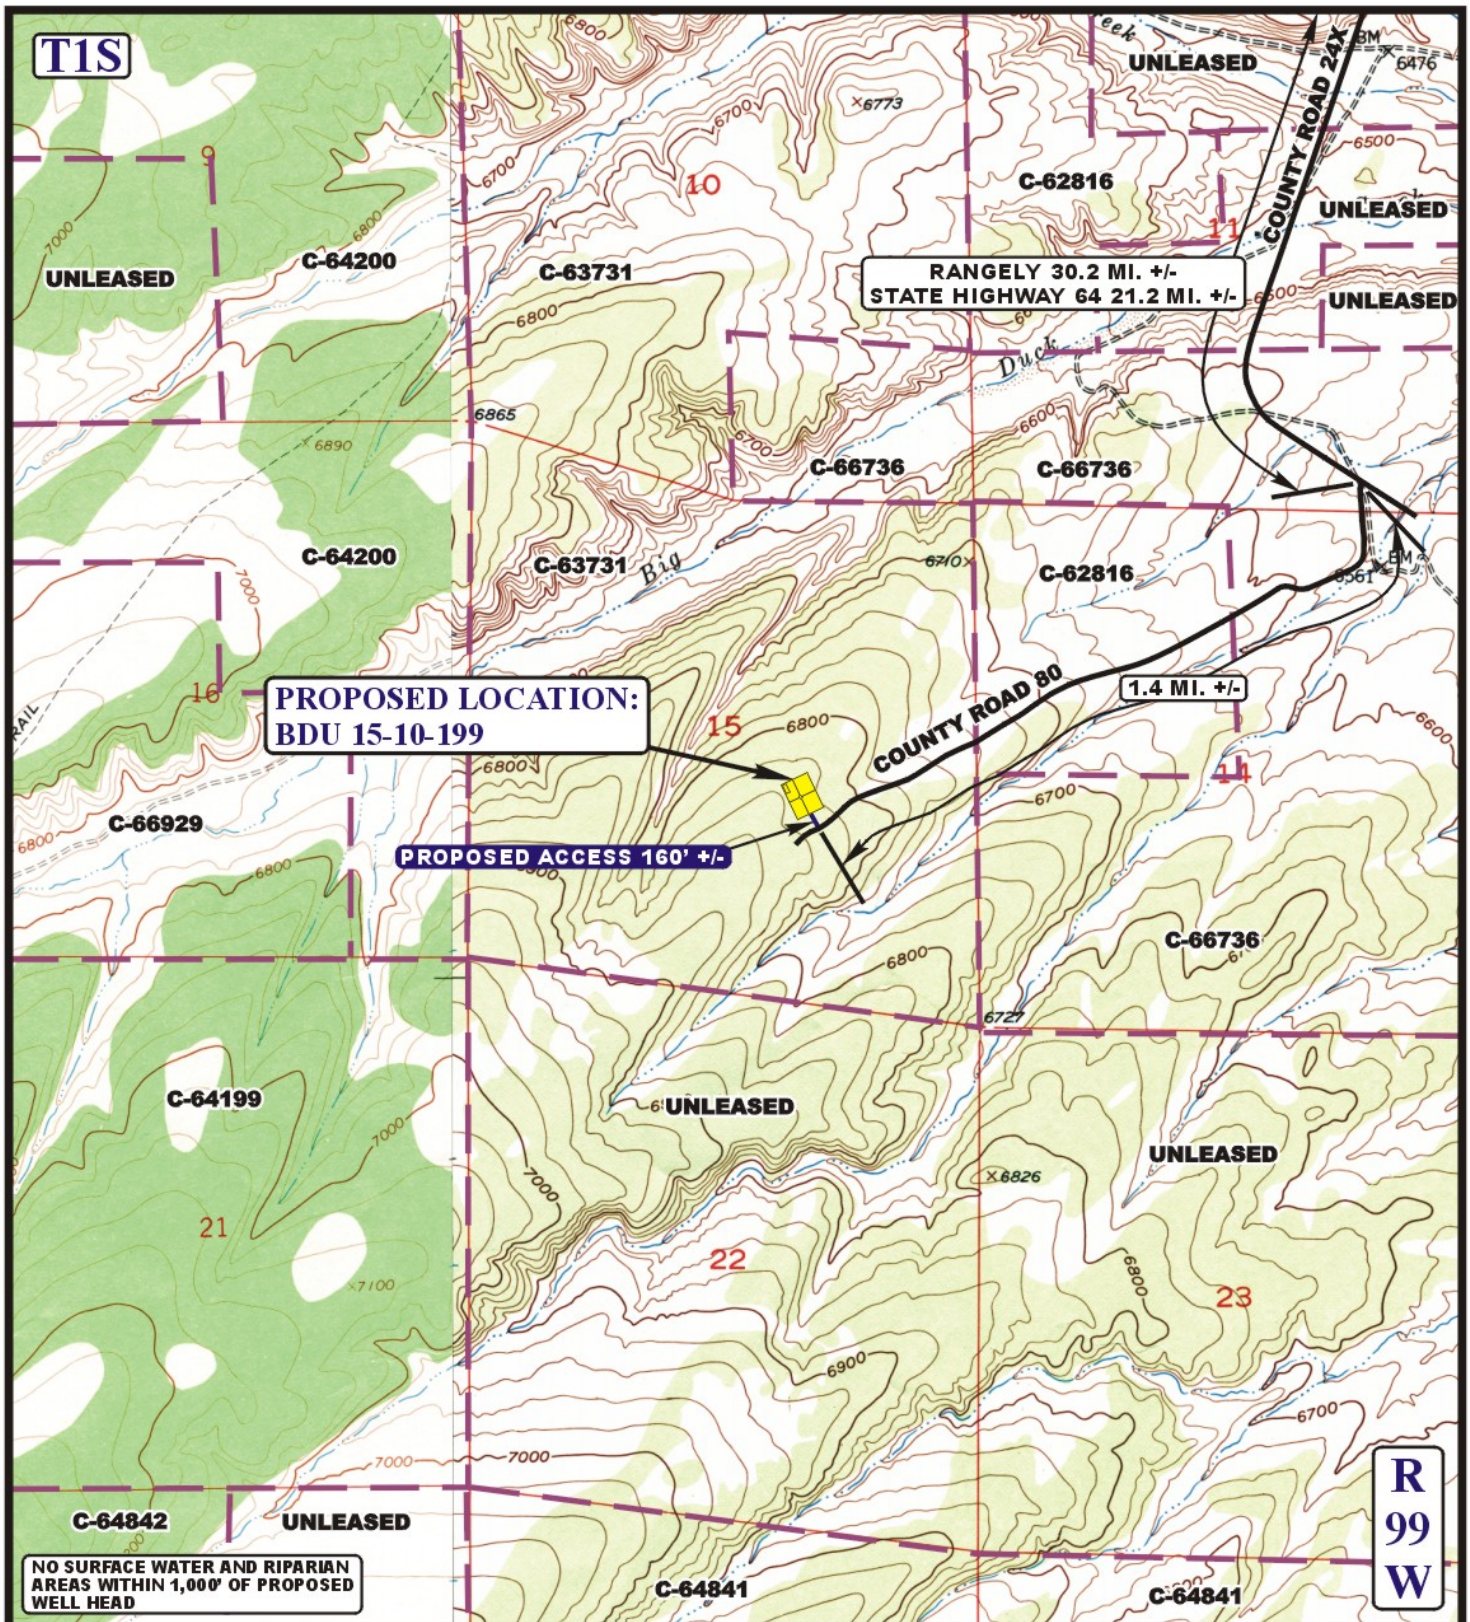

LEGEND:

EXISTING ROAD

PROPOSED ACCESS ROAD

N

MESA ENERGY PARTNERS, LLC

BDU 15-10-199
SECTION 15, T1S, R99W, 6th P.M.
NW 1/4 SE 1/4
SHEET 9 OF 11

Uintah Engineering & Land Surveying
85 South 200 East Vernal, Utah 84078
(435) 789-1017 * FAX (435) 789-1813

TOPOGRAPHIC MAP	03 MONTH	12 DAY	09 YEAR	B TOPO
SCALE: 1" = 2000'	DRAWN BY: Z.L.	REVISED: 12-20-10		