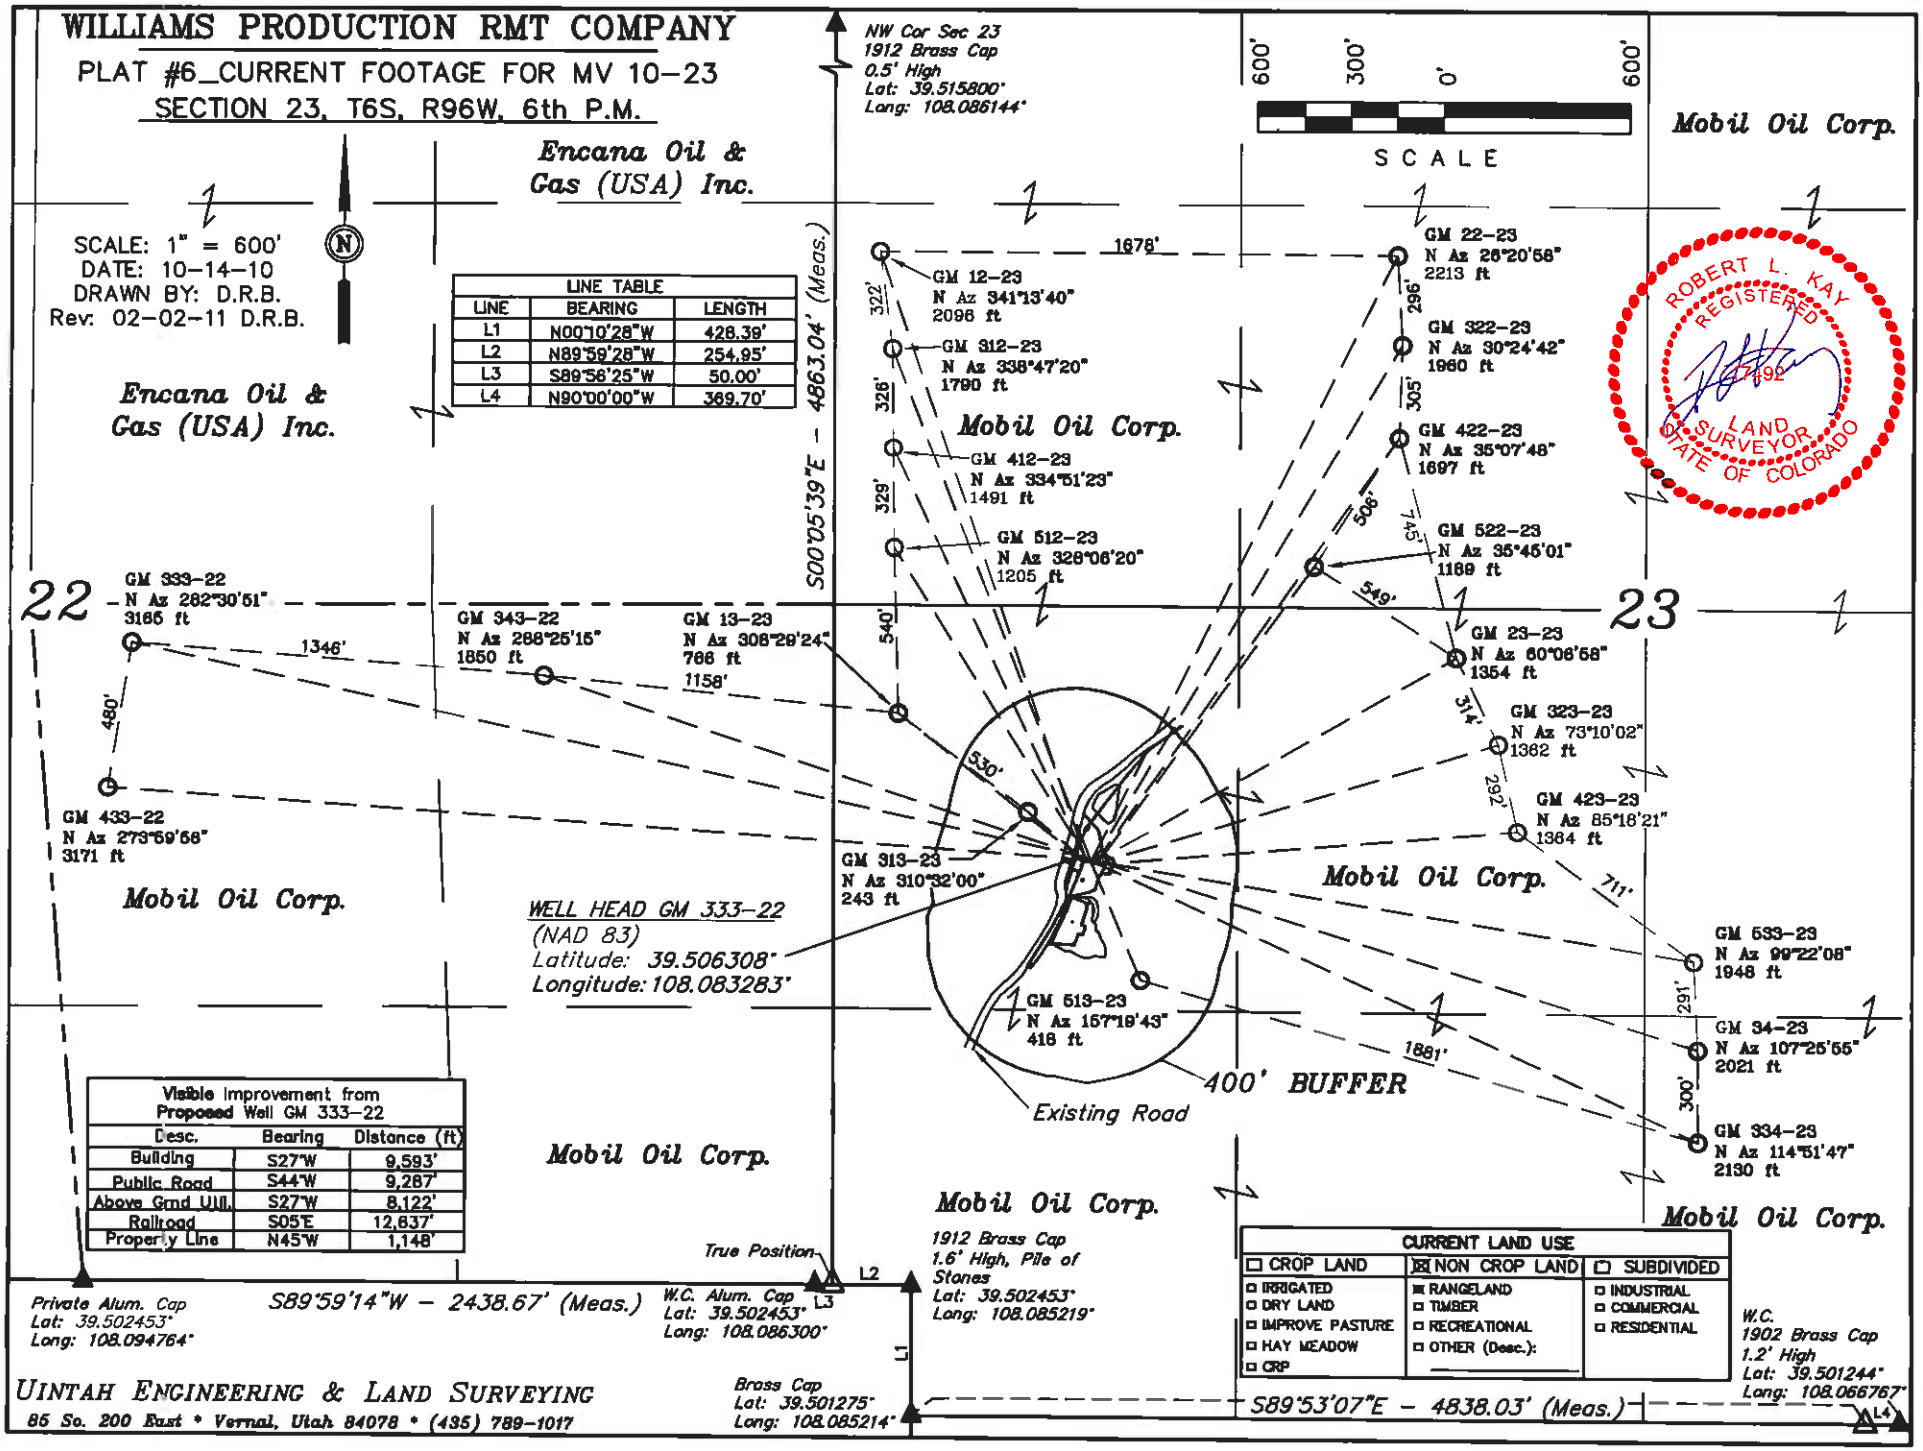

LINE TABLE

LINE	BEARING	LENGTH
L1	N00°10'28"W	428.39'
L2	N89°59'28"W	254.95'
L3	S89°56'25"W	50.00'
L4	N90°00'00"W	369.70'

Visible Improvement from Proposed Well GM 333-22

Desc.	Bearing	Distance (ft)
Building	S27°W	9,593'
Public Road	S44°W	9,287'
Above Grnd Util.	S27°W	8,122'
Railroad	S05°E	12,637'
Property Line	N45°W	1,148'

CURRENT LAND USE

☐ CROP LAND	☒ NON CROP LAND	☐ SUBDIVIDED
☐ IRRIGATED	☒ RANGELAND	☐ INDUSTRIAL
☐ DRY LAND	☐ TIMBER	☐ COMMERCIAL
☐ IMPROVE PASTURE	☐ RECREATIONAL	☐ RESIDENTIAL
☐ HAY MEADOW	☐ OTHER (Desc.):	
☐ CRP		