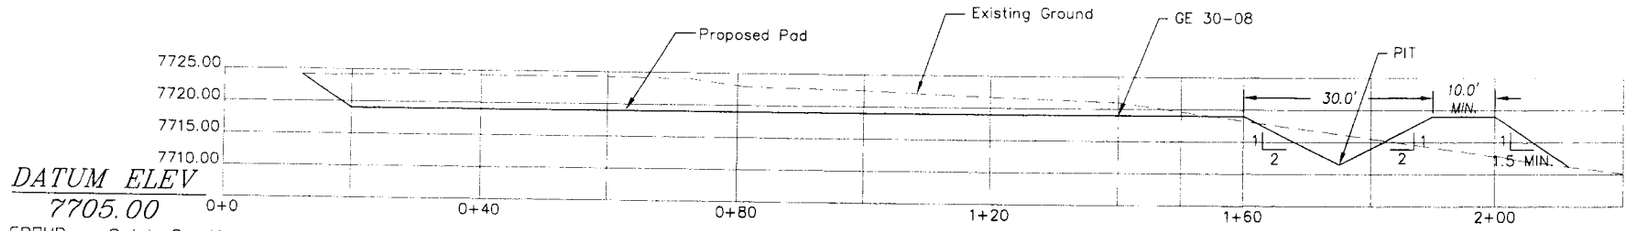

DATUM ELEV
7705.00
GROUP Quick Section
SECTION CENTER OF PAD

PAD SECTION (30-08)

HORZ. SCALE 1"=20'
VERT. SCALE 1"=20'

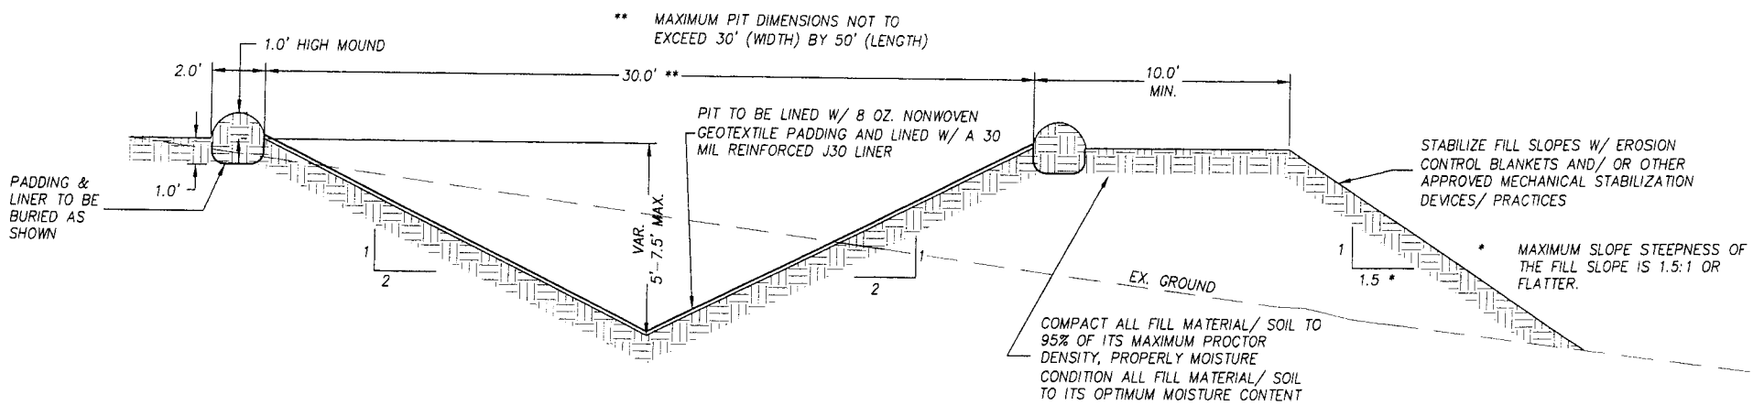

PIT DETAIL

HORZ. SCALE 1"=5'
VERT. SCALE 1"=5'

COLORADO REGISTERED 27970 1/28/11 PROFESSIONAL ENGINEER

CALL UTILITY NOTIFICATION CENTER OF COLORADO
1-800-922-1987
DIG SAFELY. CALL 48 HOURS BEFORE YOU DIG. GRADE, OR BEGIN A PROJECT. THIS NOTIFICATION DOES NOT MEET LOCAL UTILITIES.

SCALE VERIFICATION
BAR IS ONE INCH ON ORIGINAL DRAWING IF NOT ONE INCH, THEN SCALE ACCORDINGLY

REVISIONS			
NO.	DESCRIPTION	DATE	BY

JLJ&I Architectural & Engineering Inc.
Robert D. Just, P.E.
719-845-1566

SECTION AND DETAILS

PIT CONSTRUCTION
GOLDEN EAGLE 30-08 WELL PAD
WESTON, CO

XTO ENERGY INC.

DRAWN BY: RDJ
DESIGNED BY: RDJ
CHECKED BY: RDJ
APPROVED BY:
JOB NUMBER:
DATE: JANUARY 28, 2011
FULL SIZE SCALE: AS SHOWN
DRAWING NO: PIT
SHEET NO: 1 of 1