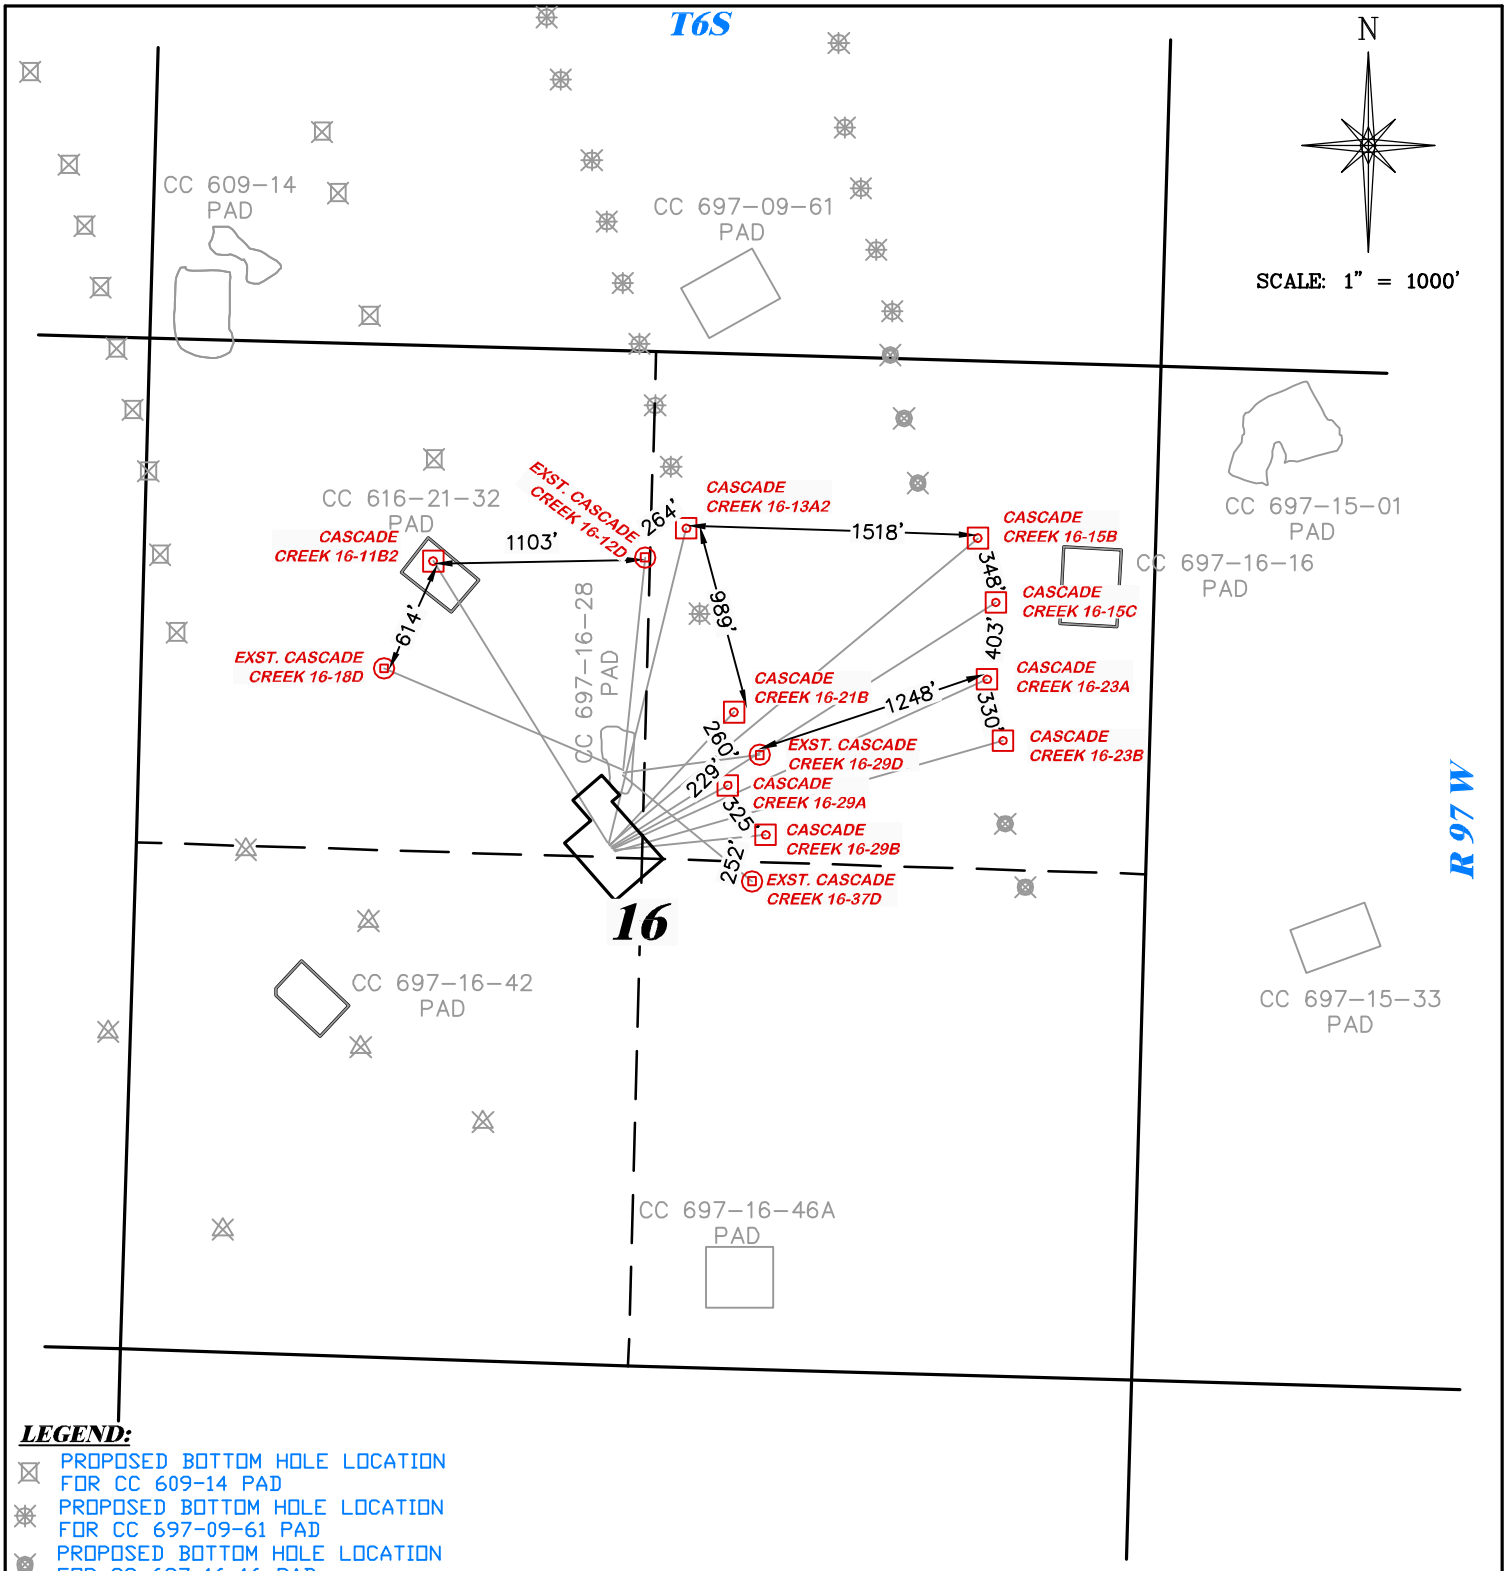

LEGEND:

- PROPOSED BOTTOM HOLE LOCATION FOR CC 609-14 PAD
- PROPOSED BOTTOM HOLE LOCATION FOR CC 697-09-61 PAD
- PROPOSED BOTTOM HOLE LOCATION FOR CC 697-16-16 PAD
- PROPOSED BOTTOM HOLE LOCATION FOR CC 697-16-42 PAD
- EXISTING BOTTOM HOLE LOCATION FOR CC 697-16-28
- PROPOSED BOTTOM HOLE LOCATION FOR CC 697-16-28 ANNEX

CC 697-16-28 ANNEX

DRG RIFFIN & ASSOCIATES, INC.
1414 ELK ST., ROCK SPRINGS, WY 82901
(307) 362-5028

MULTI-WELL PLAN

OXY USA WTP LP
CASCADE CREEK 697-16-11B2, 13A2, 15B, 15C, 21B, 23A, 23B, 29A, & 29B SECTION 16, T. 6 S., R. 97 W., 6th P.M., GARFIELD COUNTY, COLORADO

DRAWN: 2/17/11 - DEH	SCALE: 1" = 1000'
REVISED: 3/18/11 - DEH	DRG JOB No. 11771
ADDED EXST. BHL'S	EXHIBIT 7

PAD LOCATED IN SENW OF SECTION 16, T. 6 S., R. 97 W., 6th P.M. GARFIELD COUNTY, COLORADO