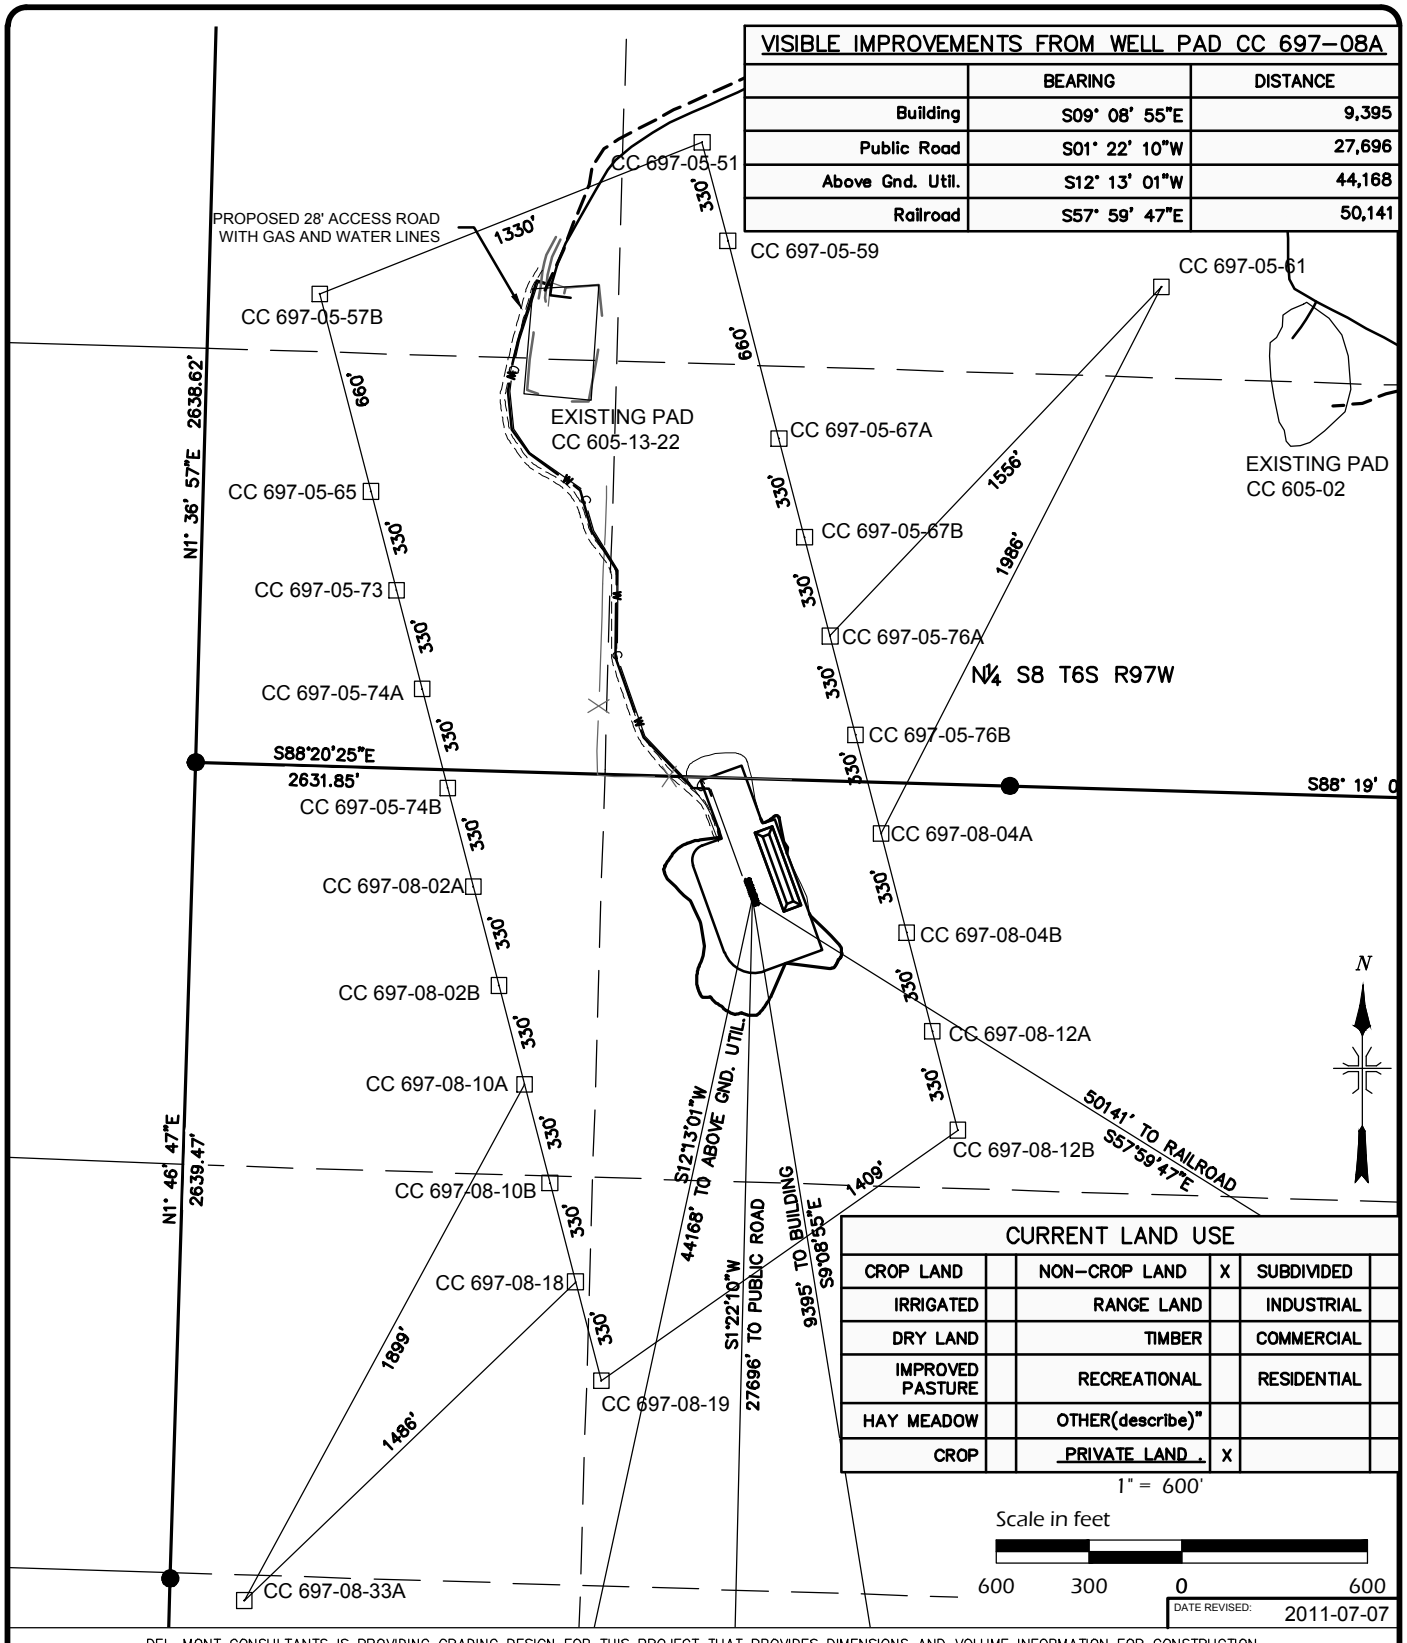

DEL-MONT CONSULTANTS IS PROVIDING GRADING DESIGN FOR THIS PROJECT THAT PROVIDES DIMENSIONS AND VOLUME INFORMATION FOR CONSTRUCTION.

DEL-MONT CONSULTANTS, INC.
ENGINEERING ▼ SURVEYING ▼ PLANNING
125 Colorado Ave. ▼ Montrose, CO 81401 ▼ (970) 249-2251 ▼ (970) 249-2342 FAX
www.del-mont.com ▼ service@del-mont.com

DESIGNED BY: MGW/SNS
SCALE: AS NOTED
CHECKED BY: R.BARRETT
FILE NAME: 10080V-697-08A-PLAT

SECTIONS 5 & 8, T6S, R97W. 6TH PM LOCATION

.

WELL PAD 697-08A

GARFIELD COUNTY, COLORADO

OXY USA WTP LP

DMC JOB NO.: 10080
DATE ISSUED: 2011-06-01
DATE SURVEYED: 2008-08-19
PLAT: 6 of 9