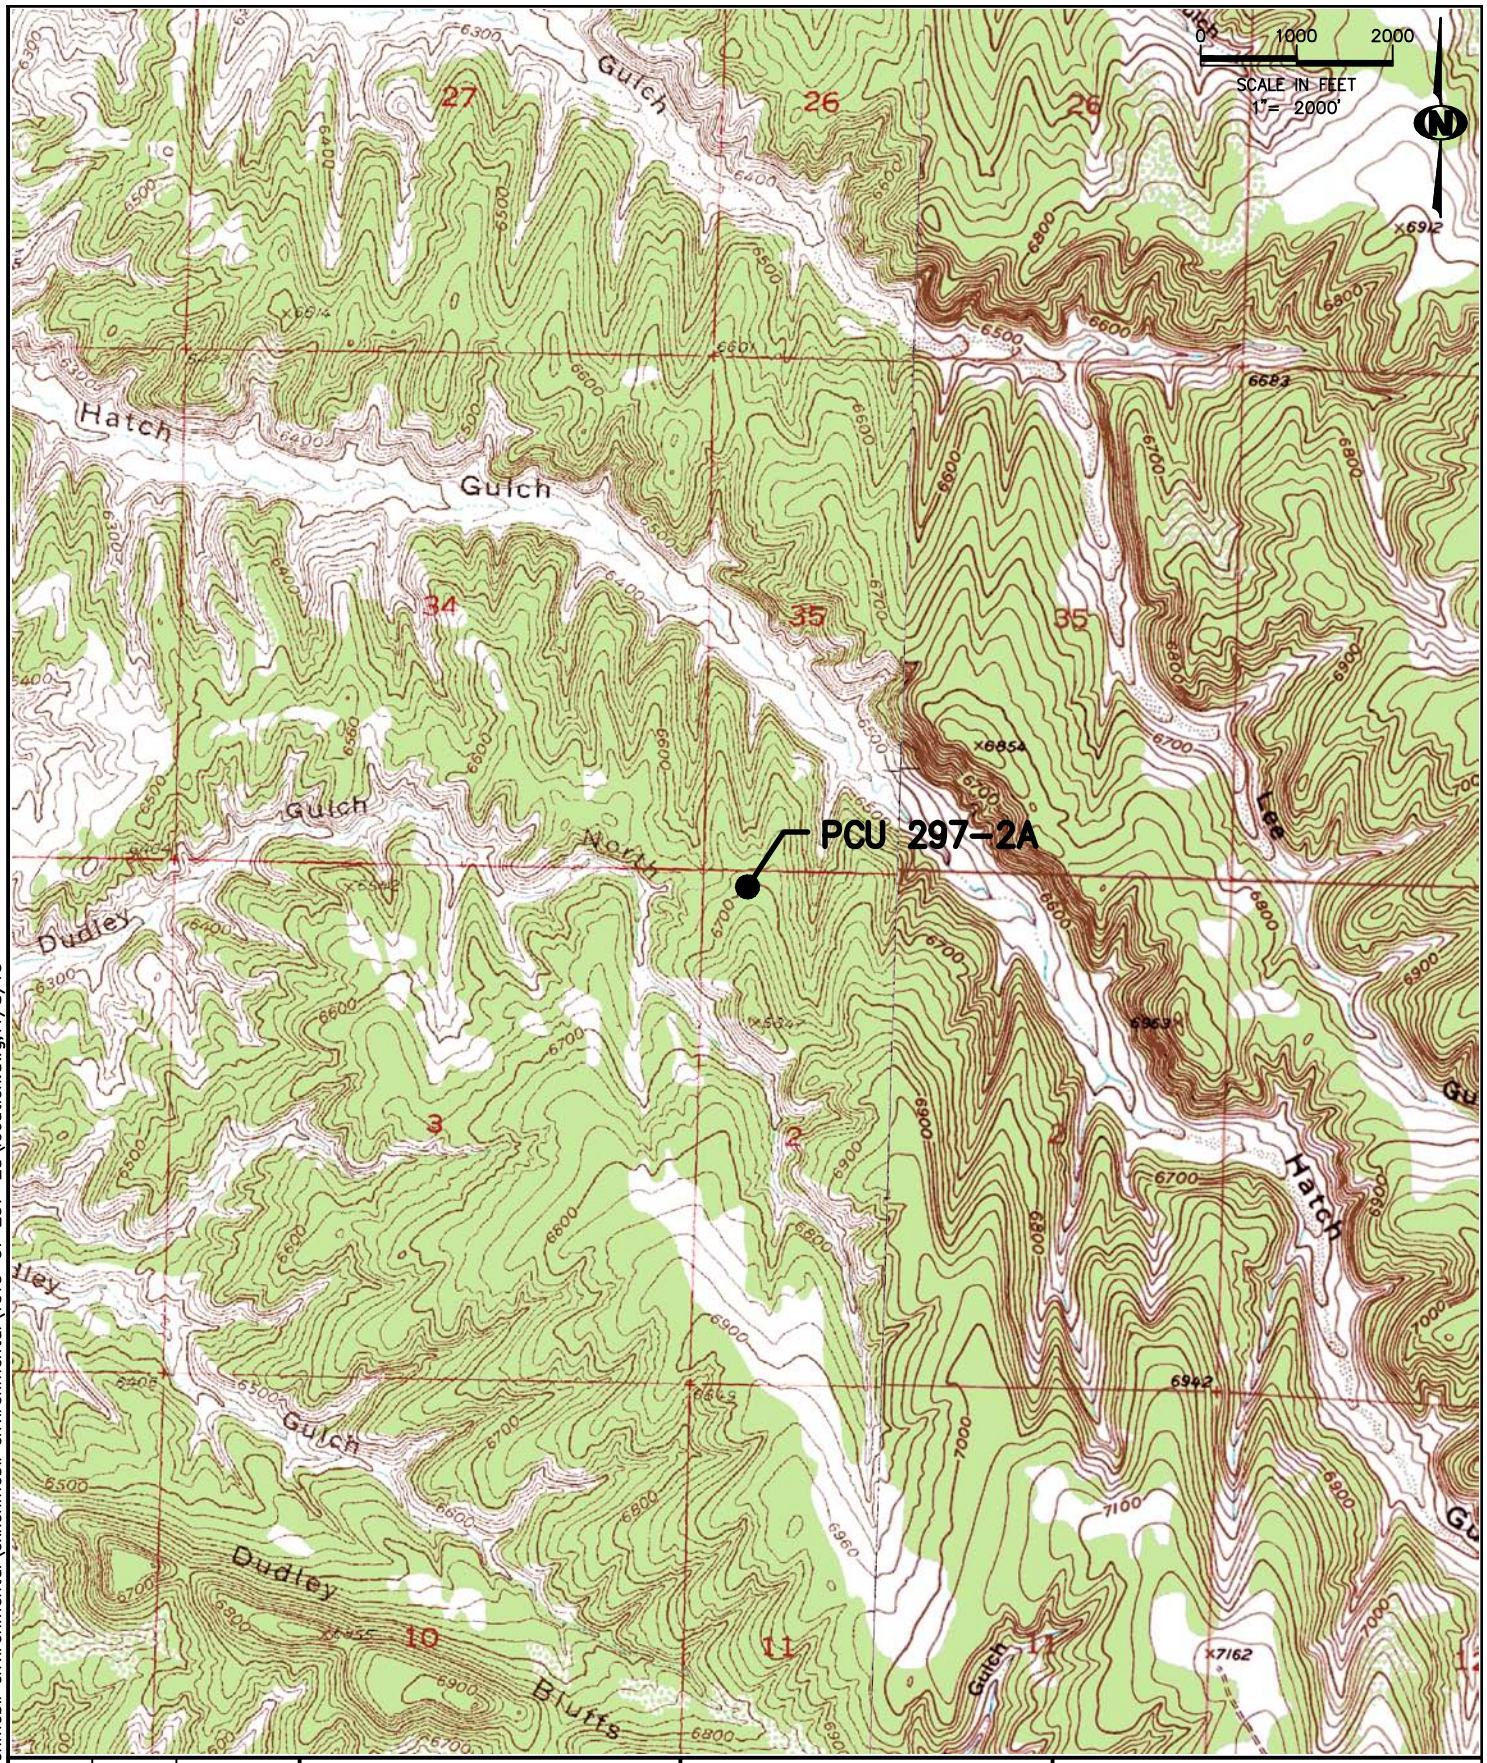

DESIGNED: JH	CHECKED: JH	FIGURE 1
DATE: 11/8/10	DRAWN: DRF	
FILE NAME: location.dwg		SHEET NO. 1 of 1
PROJECT NO. 1010-07		SCALE: 1"-2000'

NOTES:
Subject site located in Section 2, T2S, R97W of the 6th P.M.
Approximately N39°54'47", W108°15'22"

DATE	REVISIONS

KRW CONSULTING, INC.
8000 W. 14TH AVENUE, SUITE 200
LAKEWOOD, COLORADO
(303) 239-9011

FIGURE 1
PICEANCE CREEK
PCU 297-2A
LOCATION MAP

PREPARED FOR EXXONMOBIL

\\file\sdsk\proj\exxonmobil environmental\exxonmobil environmental\1010-07 297-2a\location.dwg,11/8/10