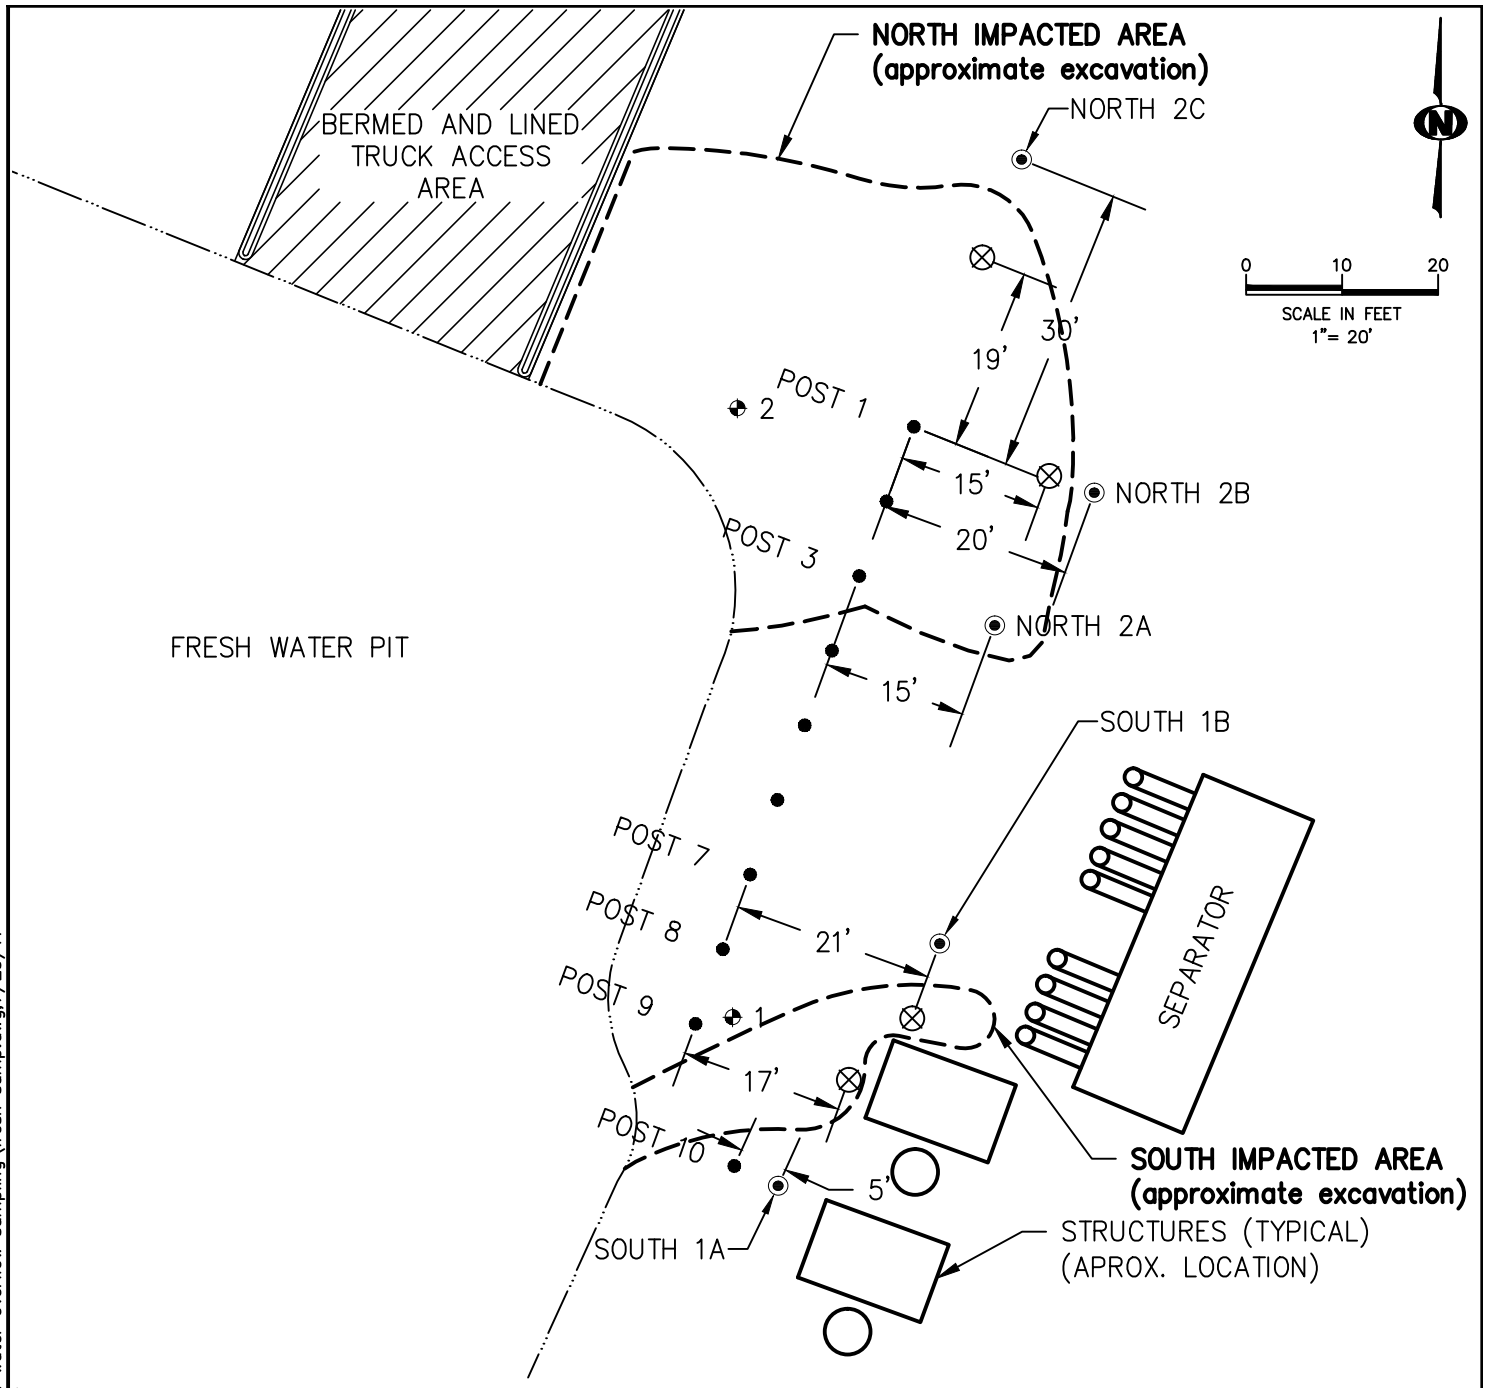

LEGEND

—·—·—	EDGE OF FRESH WATER PIT	◉ NORTH 2B	DISCRETE ASSESSMENT SAMPLES OUTSIDE IMPACTED AREA
●	POST (BIRD NETTING)	⊗	ASSESSMENT SAMPLES INSIDE IMPACTED AREA (COMPOSITE OF SOUTH TRENCH AREA AND NORTH SPILL AREA)
⌖ 1	DRILL LOCATION (APPROX.)		

DESIGNED: JH	CHECKED: DK	FIGURE 2	NOTES: Subject site located in Section 2, T2S, R97W of the 6th P.M. Approximately N39°54'47", W108°15'22"
DATE: 3/2/11	DRAWN: DRF		
FILE NAME: fresh samp.dwg		SHEET NO. 1 of 1	DATE / REVISIONS
PROJECT NO. 1010-07		SCALE: 1"-20'	

KRW CONSULTING, INC.
8000 W. 14TH AVENUE, SUITE 200
LAKEWOOD, COLORADO
(303) 239-9011

FIGURE 2
PICEANCE CREEK
PCU 297-2A
FRESH WATER PIT SPILL
SAMPLE LOCATIONS
PREPARED FOR EXXONMOBIL

s:\proj\exxonmobil environmental\1010-07 pcu 297-2a fresh water overflow sampling\fresh samp.dwg,7/29/11