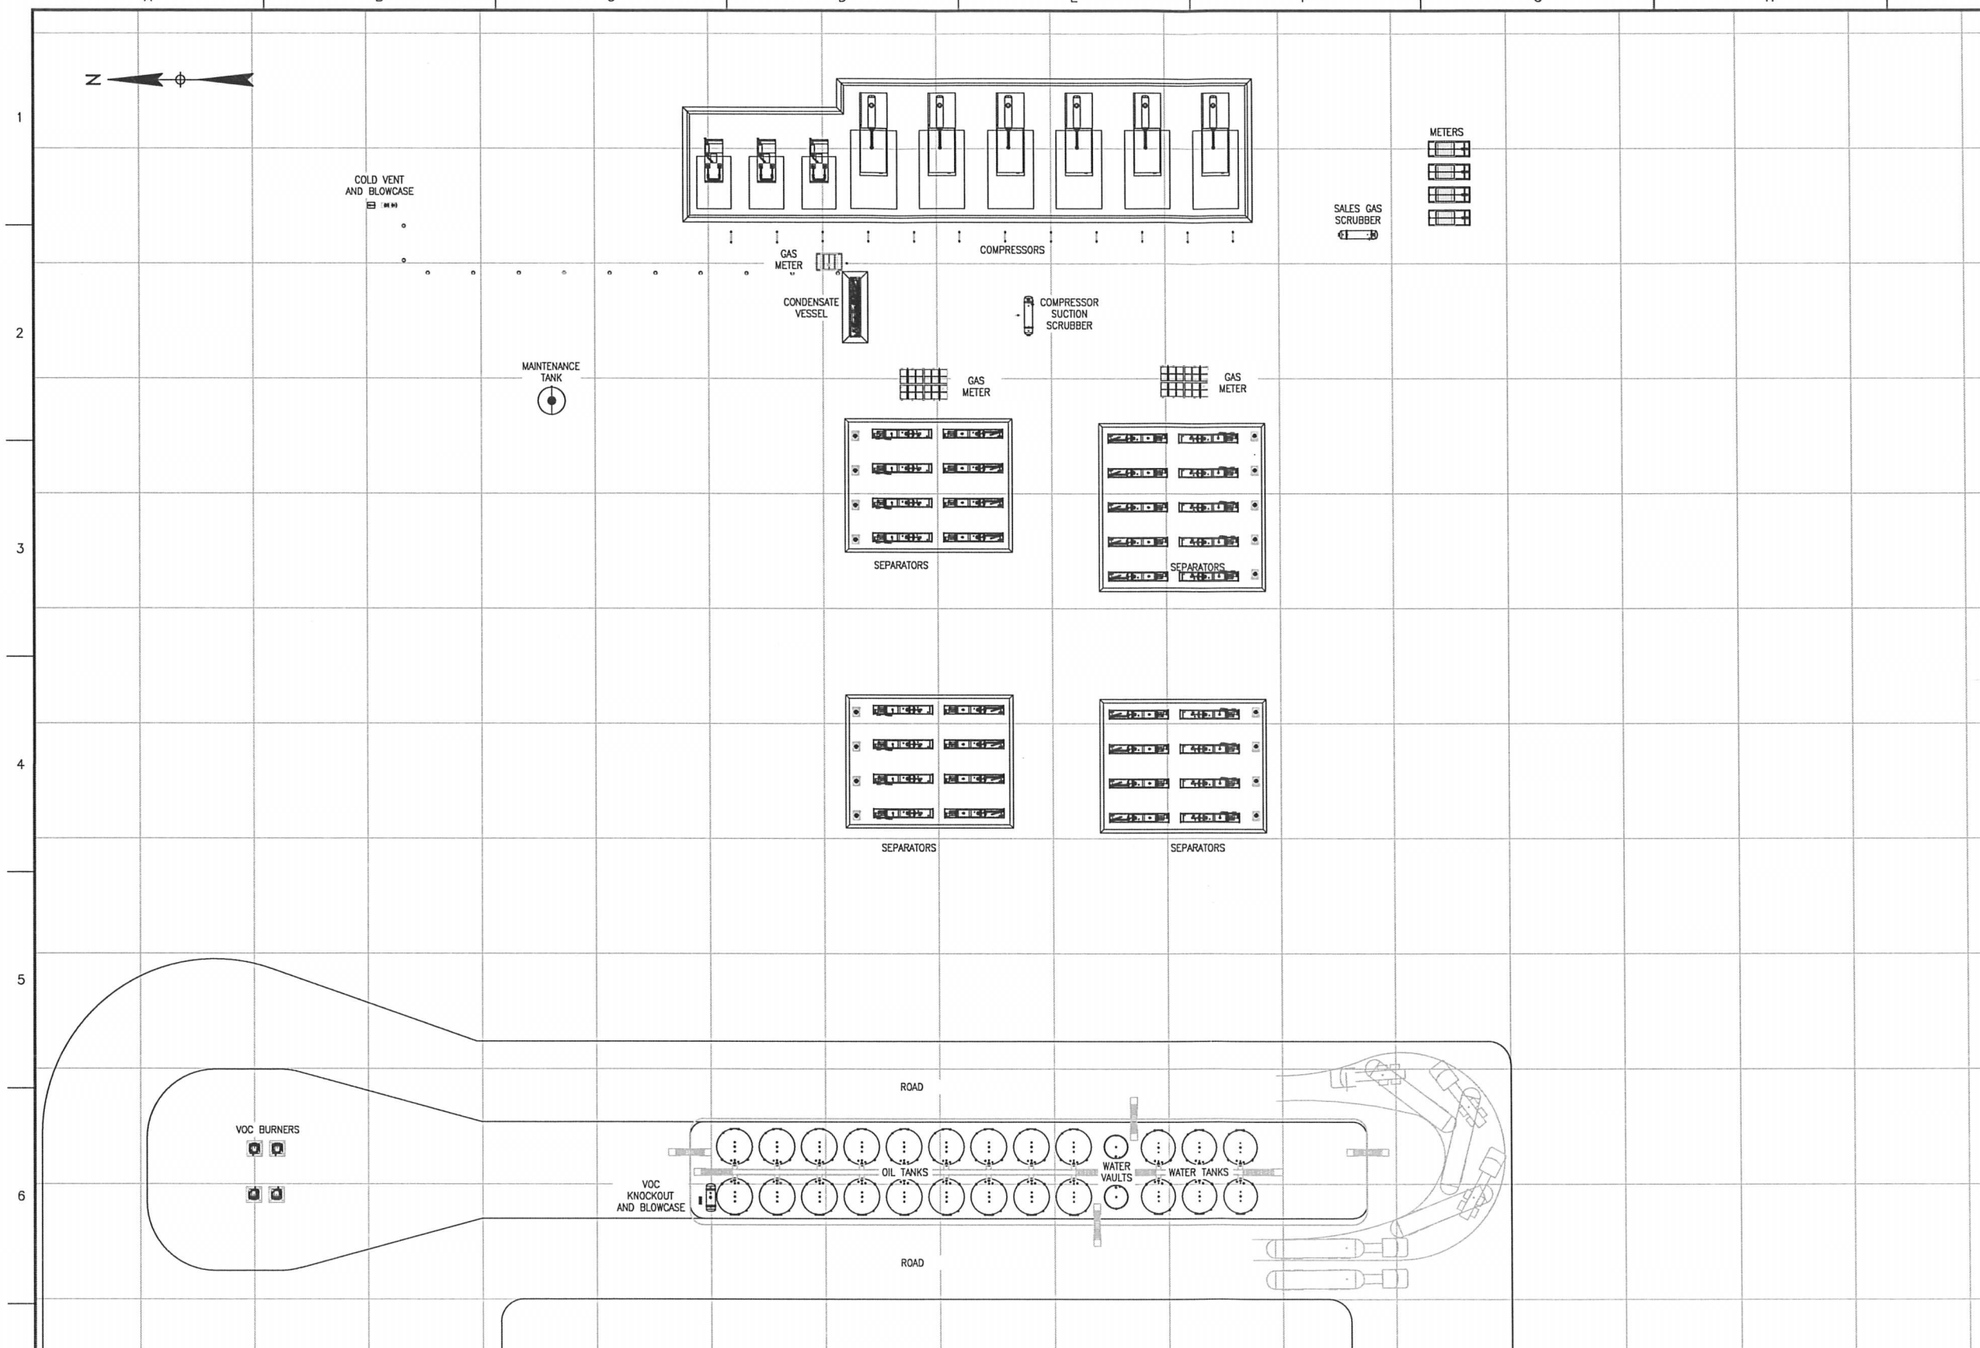

NOTES

1. GRID SPACING IS 50'x50'

NOTES:

REFERENCE DRAWINGS	
DWG NO.	TITLE

REVISIONS					
REV	DESCRIPTION	BY	DATE	CHK BY	CHK DATE
A	ISSUED FOR PERMIT	CHV	11/21/11	TAF	09/20/11

HALKER CONSULTING LLC

noble energy

NOBLE ENERGY

WELLS RANCH 24
CIVIL DRAWING
SITE LAYOUT – INITIAL INSTALLATION

DRAWN BY:	ENGINEER:	SCALE:	DRAWING NO.	
CHV 11/21/11	TAF 11/21/11	1/32"=1'-0"	10204-3405	A

FILE PATH: L:\NOBLE ENERGY\CONNODE PHASE 1A 10204-01\PERMITTING DRAWINGS\3.0 - CIVIL\3.1 - DRAWINGS\10204-3405 (FULL INSTALL PLAN).DWG BY:AUTOCAD CLASSIC DATE:Nov 21, 2011 4:09pm