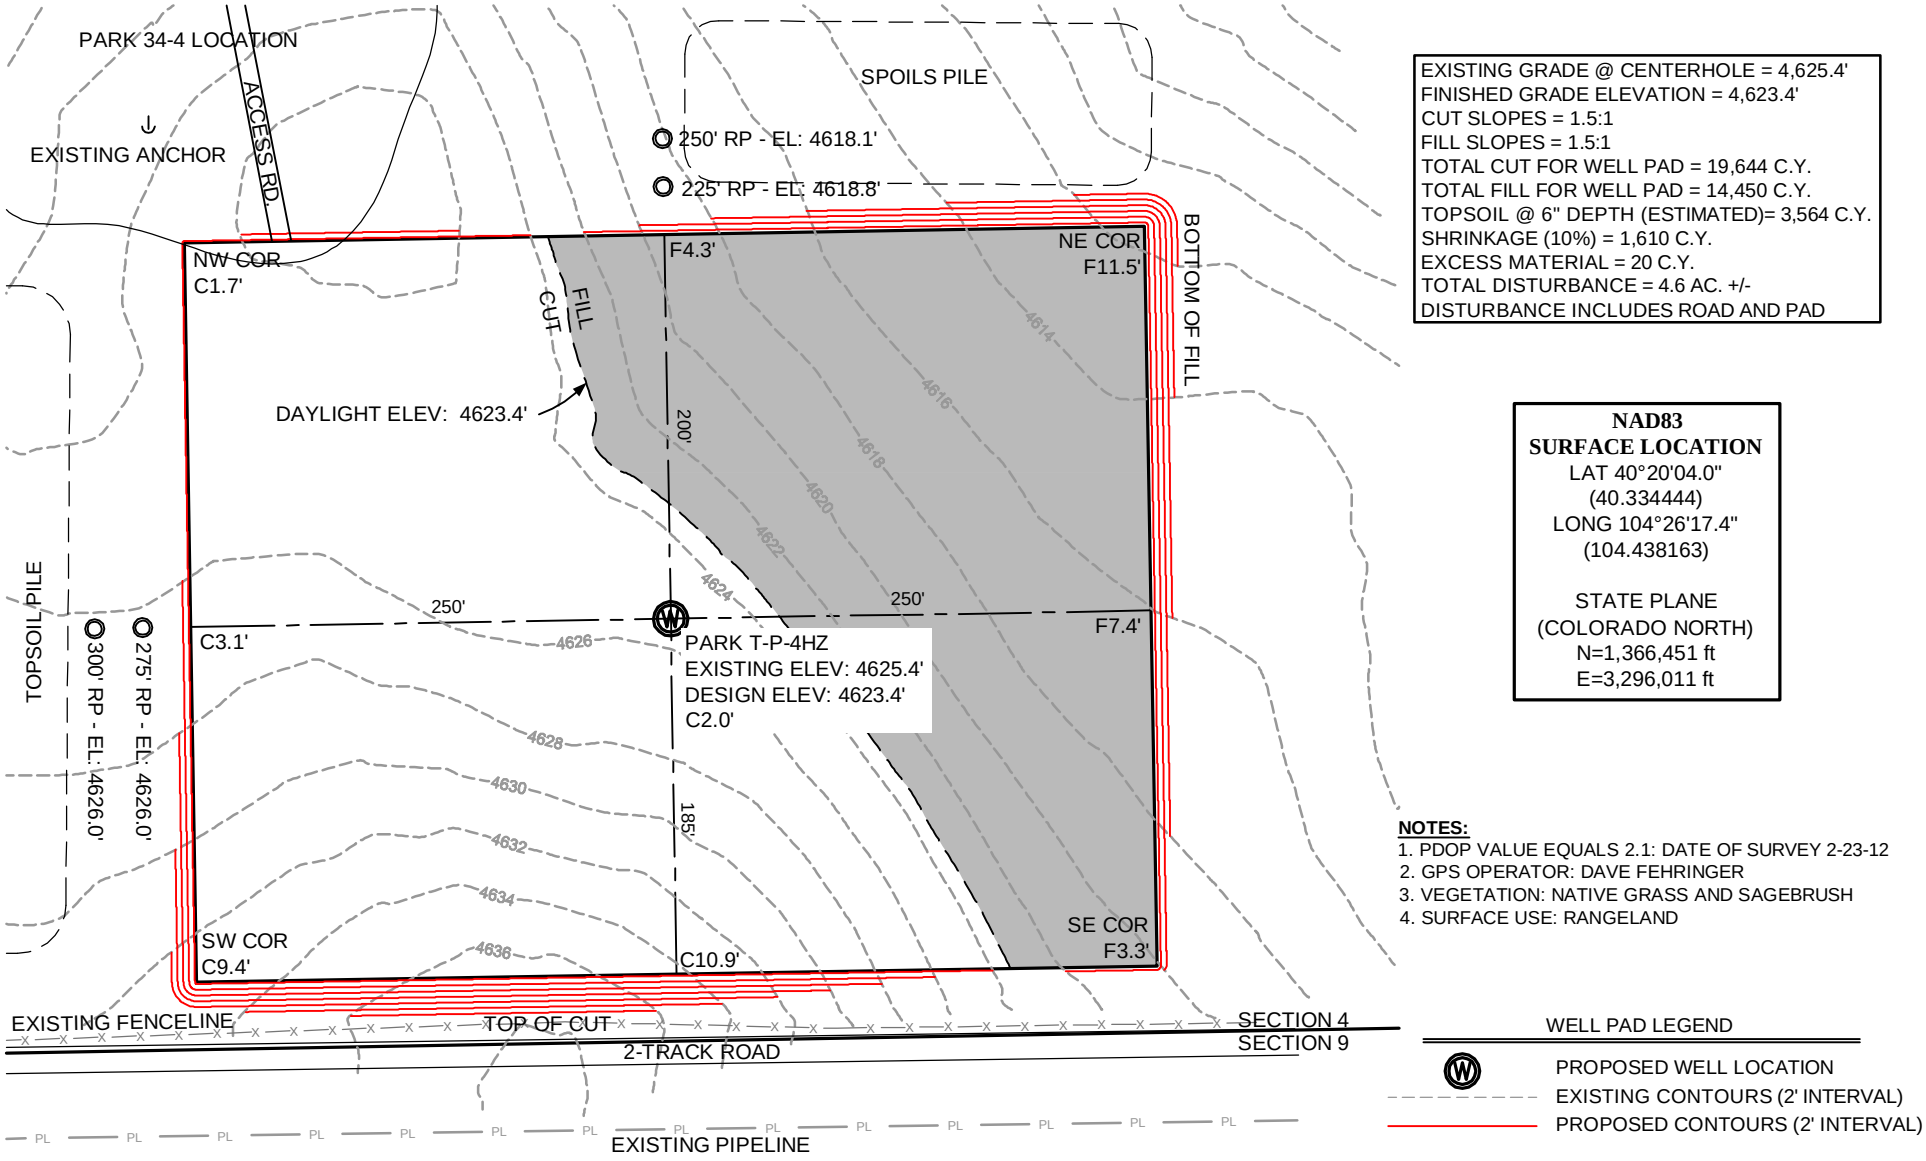

LOWHAM WALSH LLC
Engineering & Environmental Services
205 S. THIRD ST.
LANDER, WY 82520
(307) 335-8466 (O)
(307) 335-7343 (F)

Drawn By: DAF	
Checked By: ATS	
Date: 3/1/2012	
Revision:	
Date:	
Sheet: 2 of 7	

0 50 100
1" = 100'

BONANZA CREEK ENERGY
PARK T-P-4HZ
PROPOSED LAYOUT
220' FSL, 1200' FEL,
SE¼SE¼, SECTION 4
T4N, R63W, 6th PM
WELD COUNTY, COLORADO