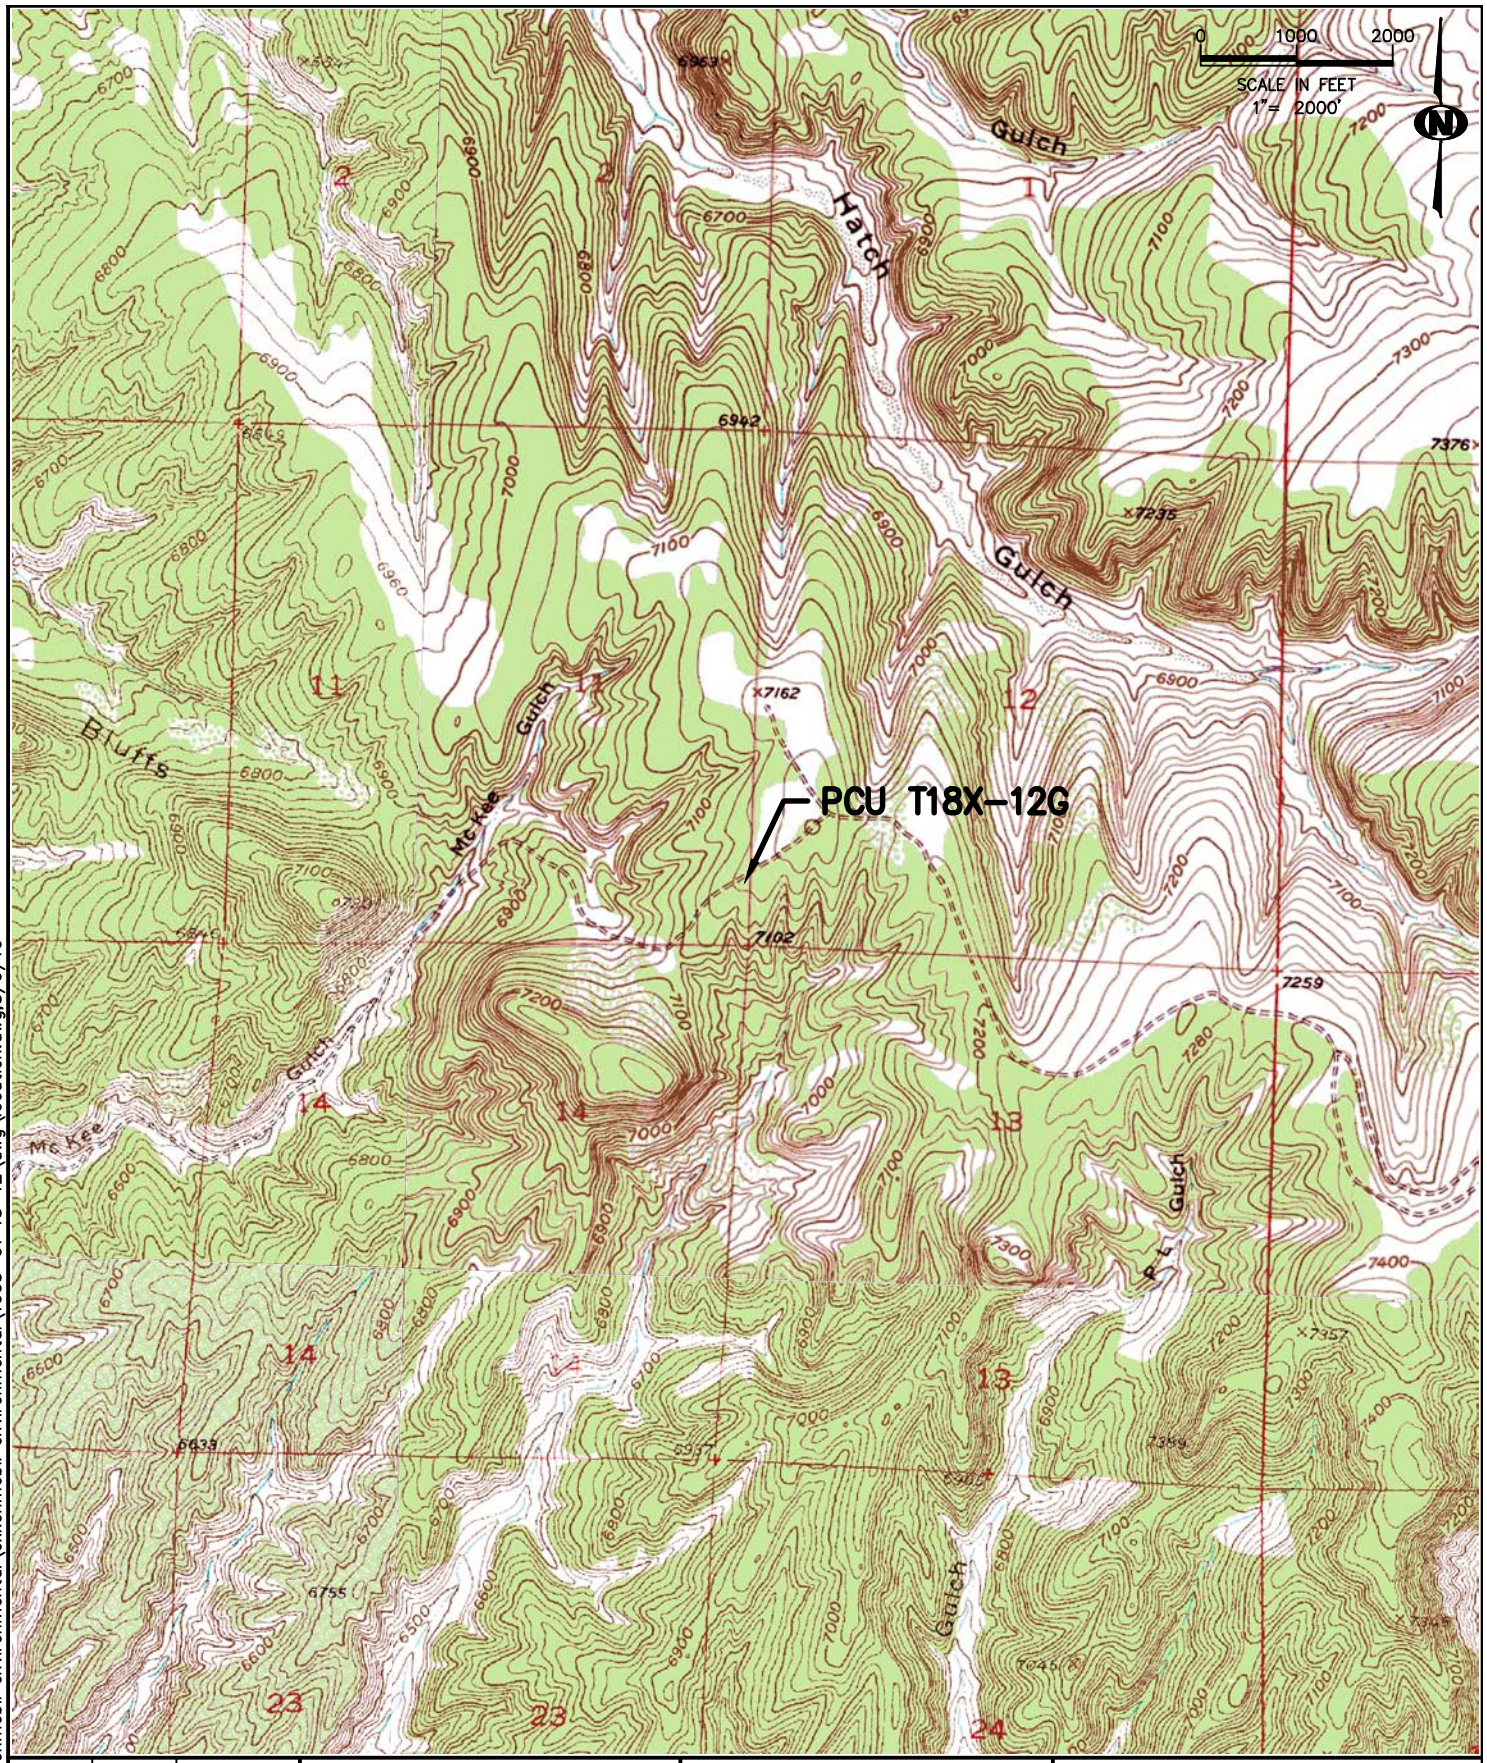

DESIGNED: GK	CHECKED: GK	PLATE 1
DATE: 8/9/10	DRAWN: DRF	
FILE NAME: location.dwg		SHEET NO. 1 of 1
PROJECT NO. 1003-01		SCALE: 1"=2000'

NOTES:
Subject site located in S11, T2S, R97W of the 6th P.M.

DATE	REVISIONS

KRW CONSULTING, INC.
8000 W. 14TH AVENUE, SUITE 200
LAKEWOOD, COLORADO
(303) 239-9011

FIGURE 1
PICEANCE CREEK
PCU T18X-12G
LOCATION MAP

PREPARED FOR EXXON MOBIL

\\file\sdsk\proj\exxonmobil environmental\exxonmobil environmental\1003-01 18-12\dwg\location.dwg,8/9/10