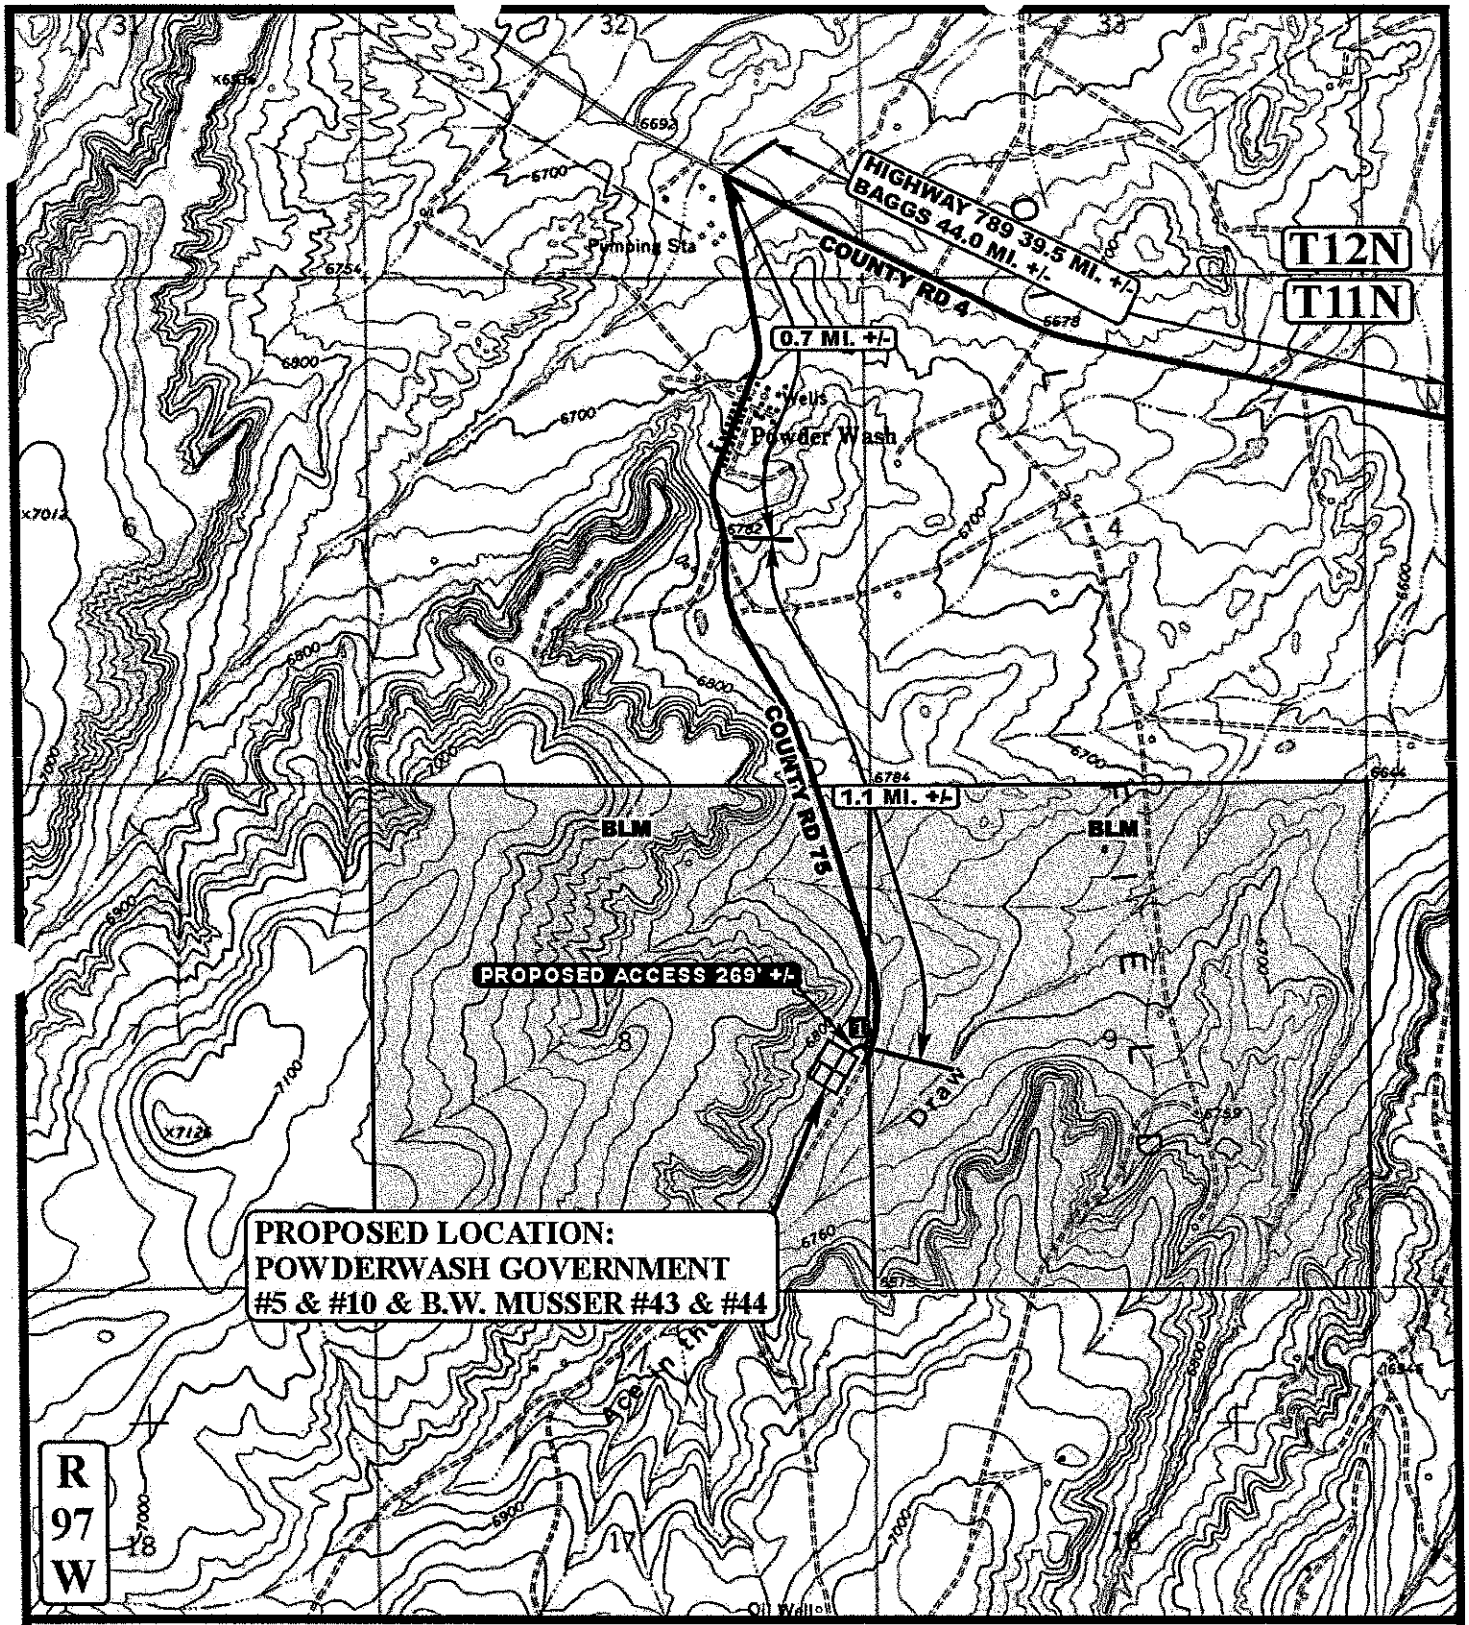

LEGEND:

EXISTING ROAD

PROPOSED ACCESS ROAD

T 18" CMP REQUIRED

N

WEXPRO COMPANY

POWDERWASH GOVERNMENT #5 & #10
& B.W. MUSSER #43 & #44
SECTION 8, T11N, R97W, 6th P.M.
NE 1/4 SE 1/4

Uintah Engineering & Land Surveying
85 South 200 East Vernal, Utah 84078
(435) 789-1017 * FAX (435) 789-1813

TOPOGRAPHIC MAP	05 MONTH	21 DAY	10 YEAR	B TOPO
SCALE: 1" = 2000'	DRAWN BY: Z.L.	REV: 02-24-11 J.J.		