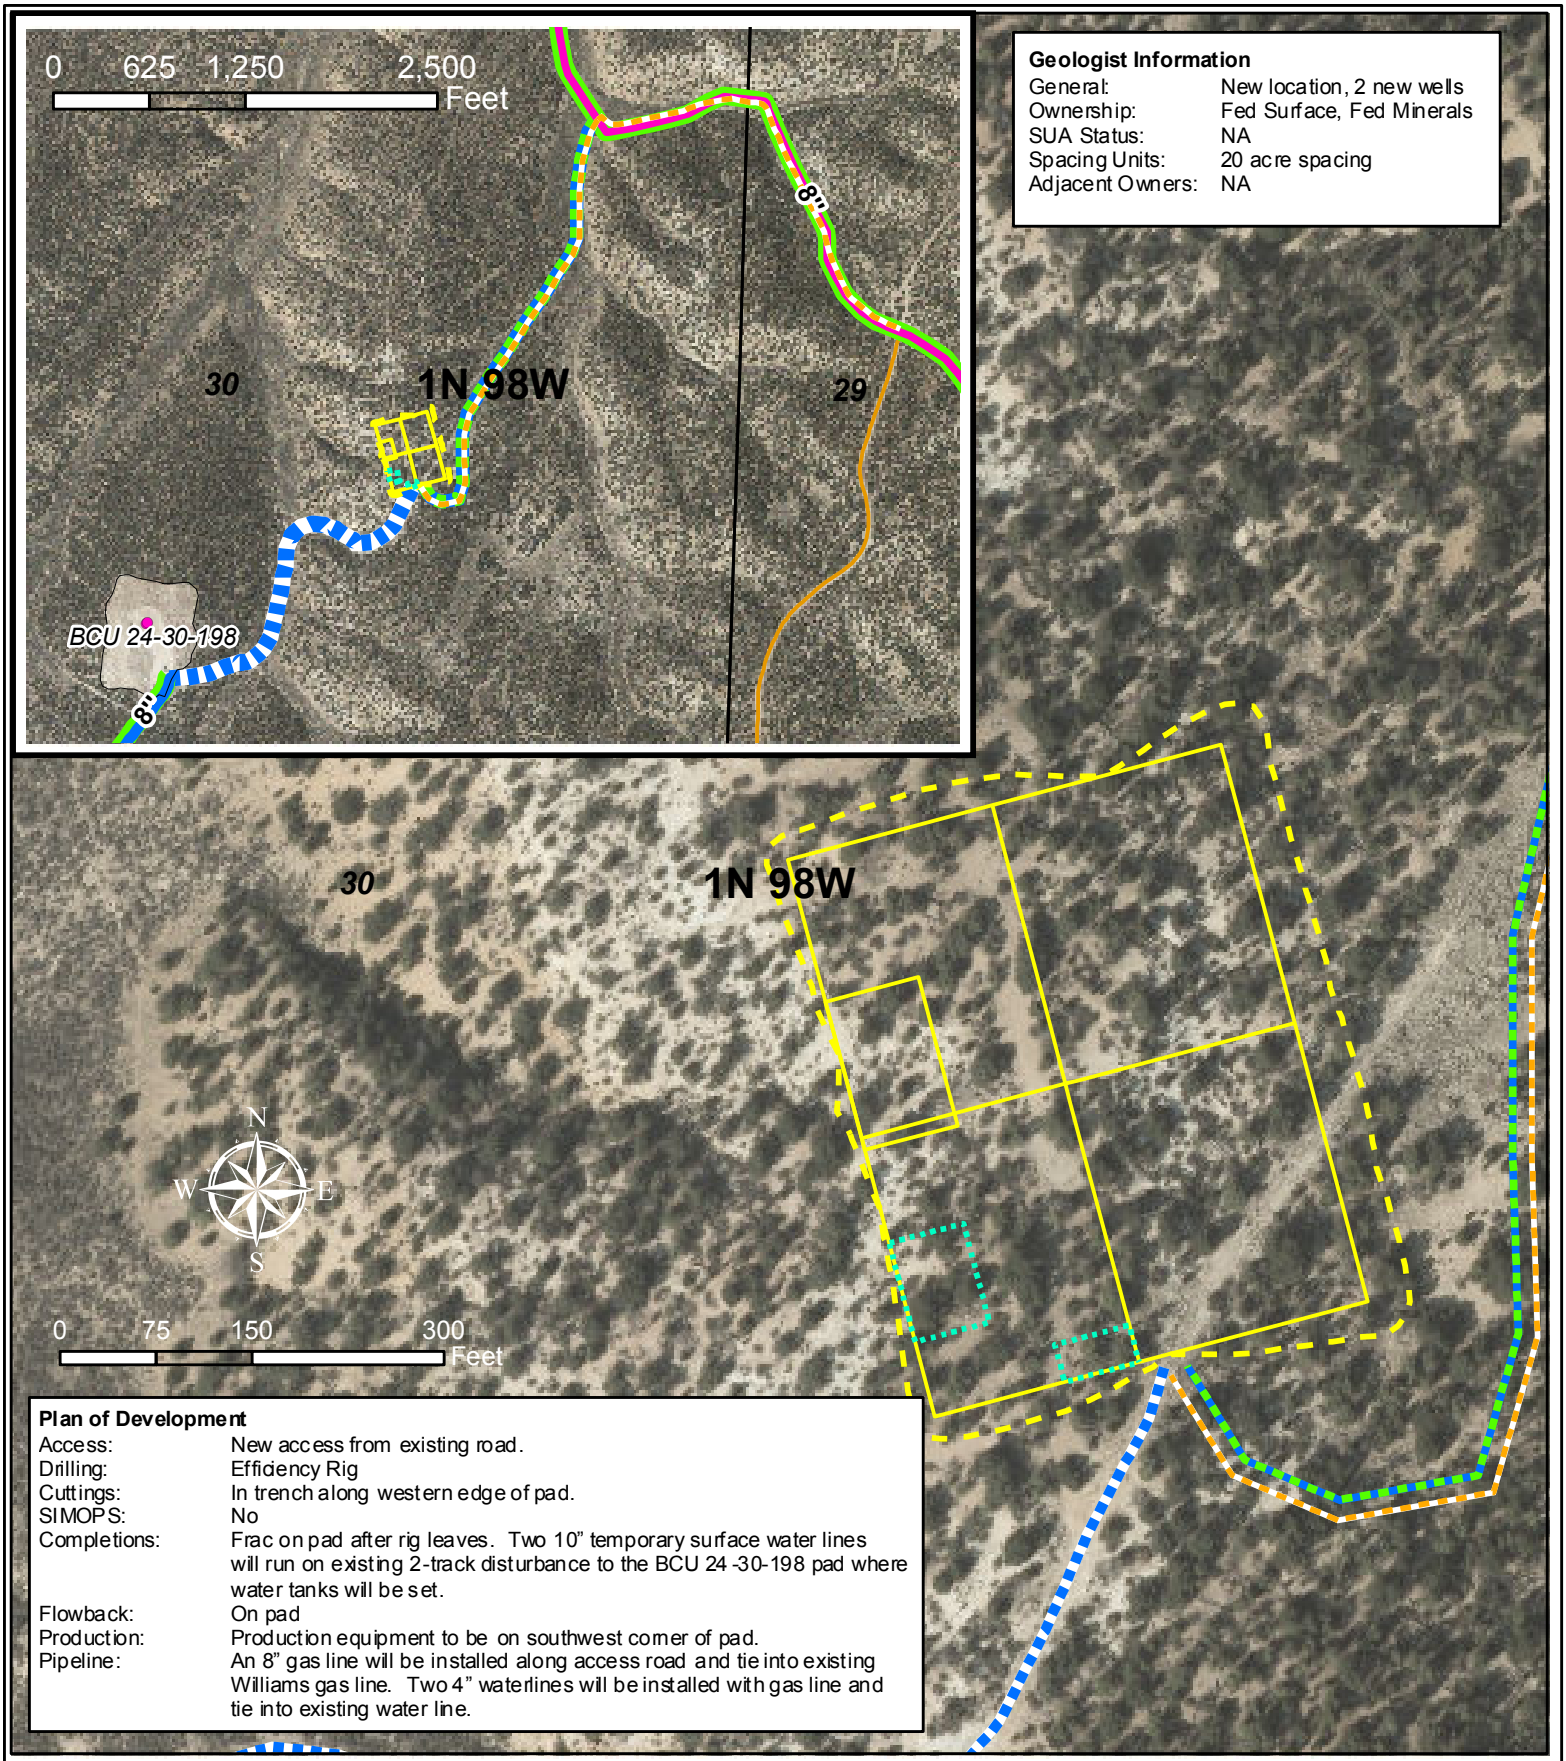

Plan of Development

Access:	New access from existing road.
Drilling:	Efficiency Rig
Cuttings:	In trench along western edge of pad.
SIMOPS:	No
Completions:	Frac on pad after rig leaves. Two 10" temporary surface water lines will run on existing 2-track disturbance to the BCU 24-30-198 pad where water tanks will be set.
Flowback:	On pad
Production:	Production equipment to be on southwest corner of pad.
Pipeline:	An 8" gas line will be installed along access road and tie into existing Williams gas line. Two 4" waterlines will be installed with gas line and tie into existing water line.

Legend

- Existing Gas Well
- Proposed Gas/Water Line Route
- Frac Water Supply Line (Dual 10", Surface, Temp.)
- Proposed Production Equipment Area
- Proposed Daylight Line
- Proposed Pad or Pit
- Proposed Access Road
- Single 4 in., Flexpipe
- Dual 4 in., FlexSteel
- Existing Gas Pipeline - Williams Midstream
- Existing Road
- Existing Pad

WPX Energy Rocky Mountain, LLC

BCU 33-30-198 Pad
T1N R98W, Section 30

July 12, 2013

WPXENERGY

T:\Projects\PIC\BarcusCreek\13\0709_BCU 33-30-198_POD\BCU 33-30-198 POD.mxd mreynold 7/12/2013 10:44:04 AM