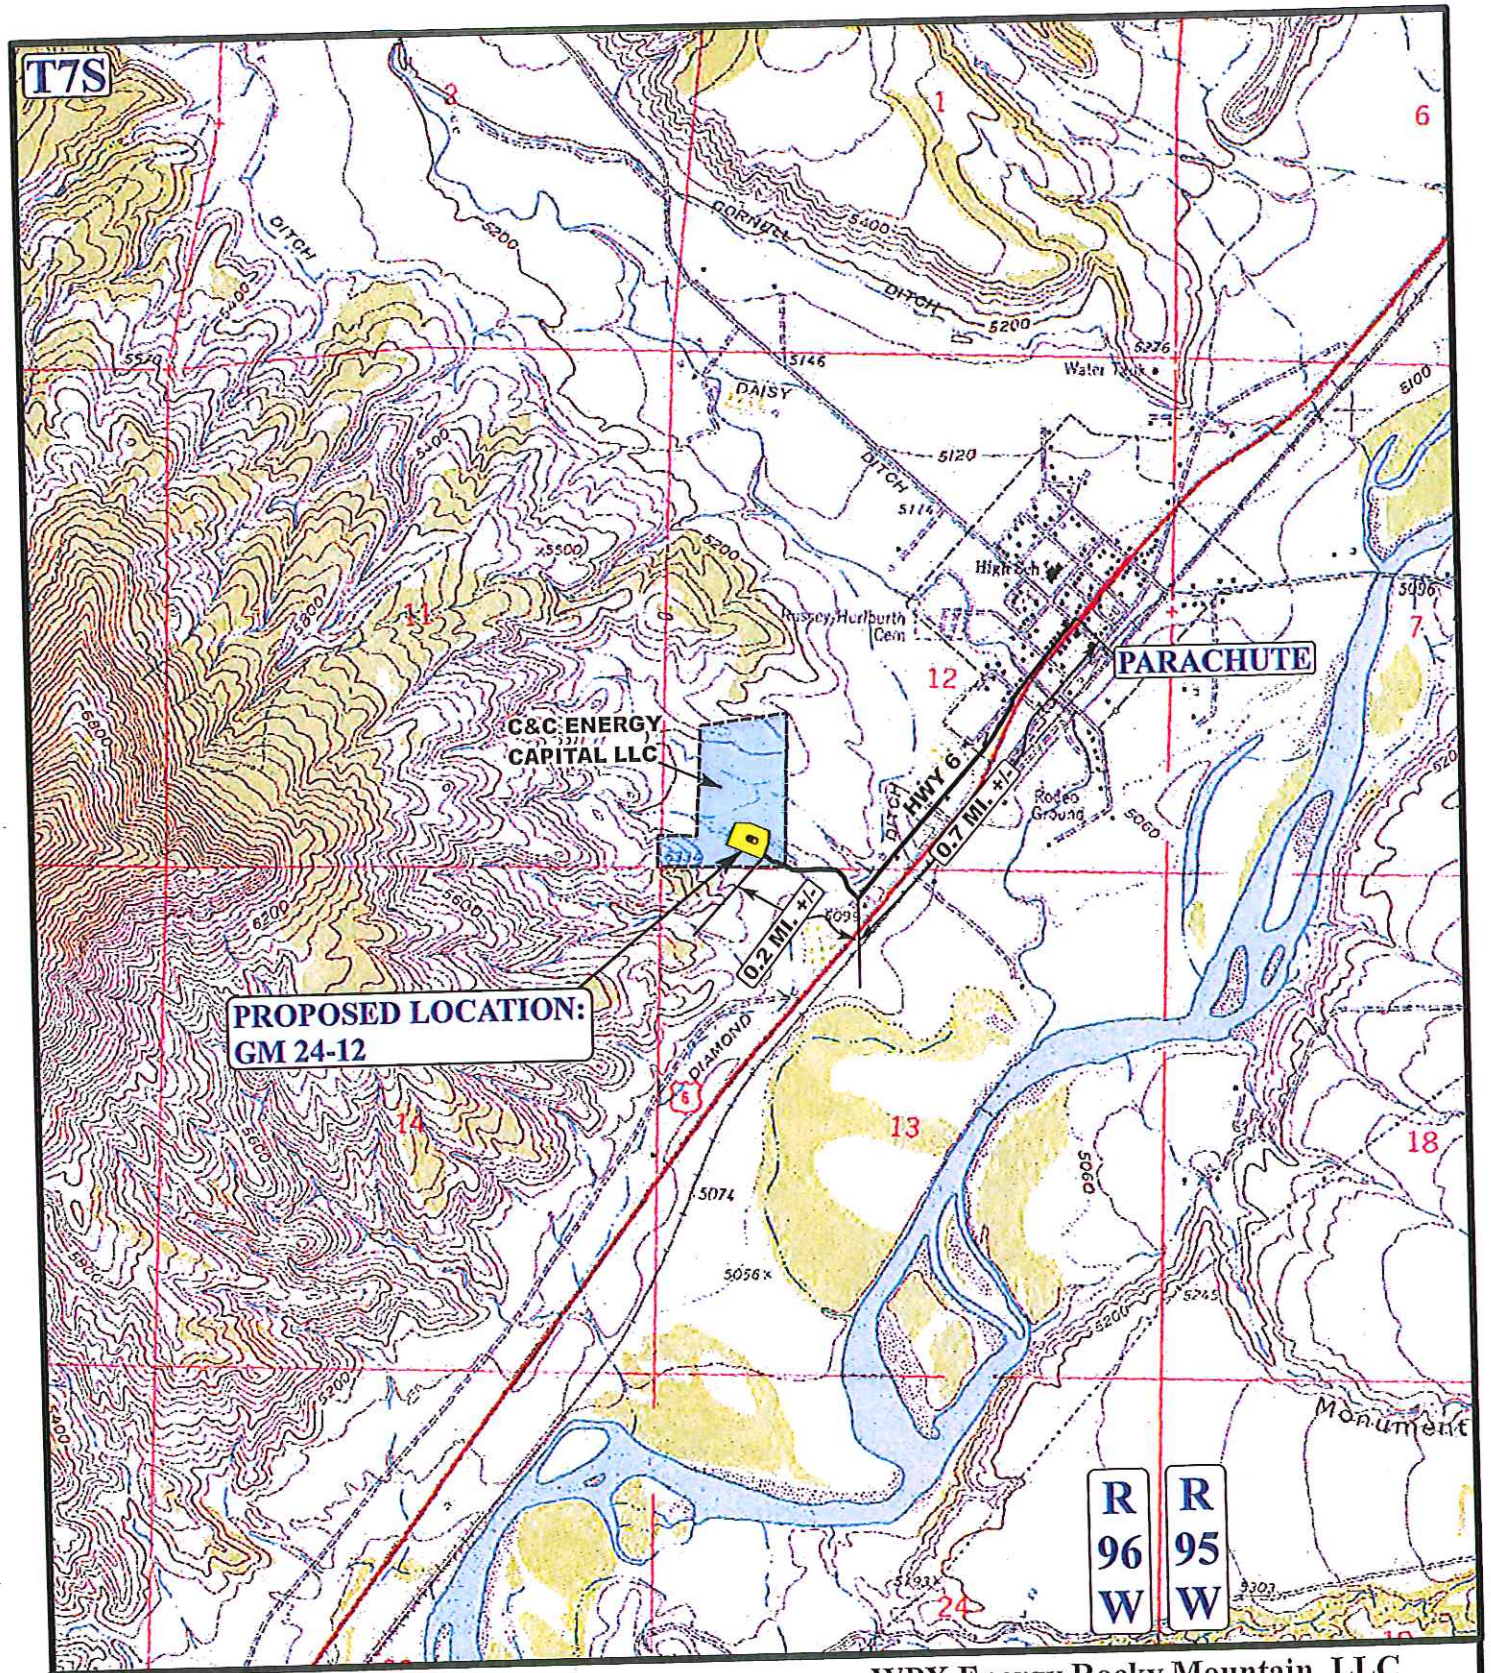

LEGEND:

EXISTING ROADS

N

WPX Energy Rocky Mountain, LLC

GM 24-12
SECTION 12, T7S, R96W, 6th P.M.

UELS
Uintah Engineering & Land Surveying
85 South 200 East Vernal, Utah 84078
(435) 789-1017 * FAX (435) 789-1813

ACCESS ROAD MAP	07 MONTH	29 DAY	13 YEAR	5 PLAT
SCALE: 1"=2000'	DRAWN BY: J.M.F.	REVISED: 00-00-00		