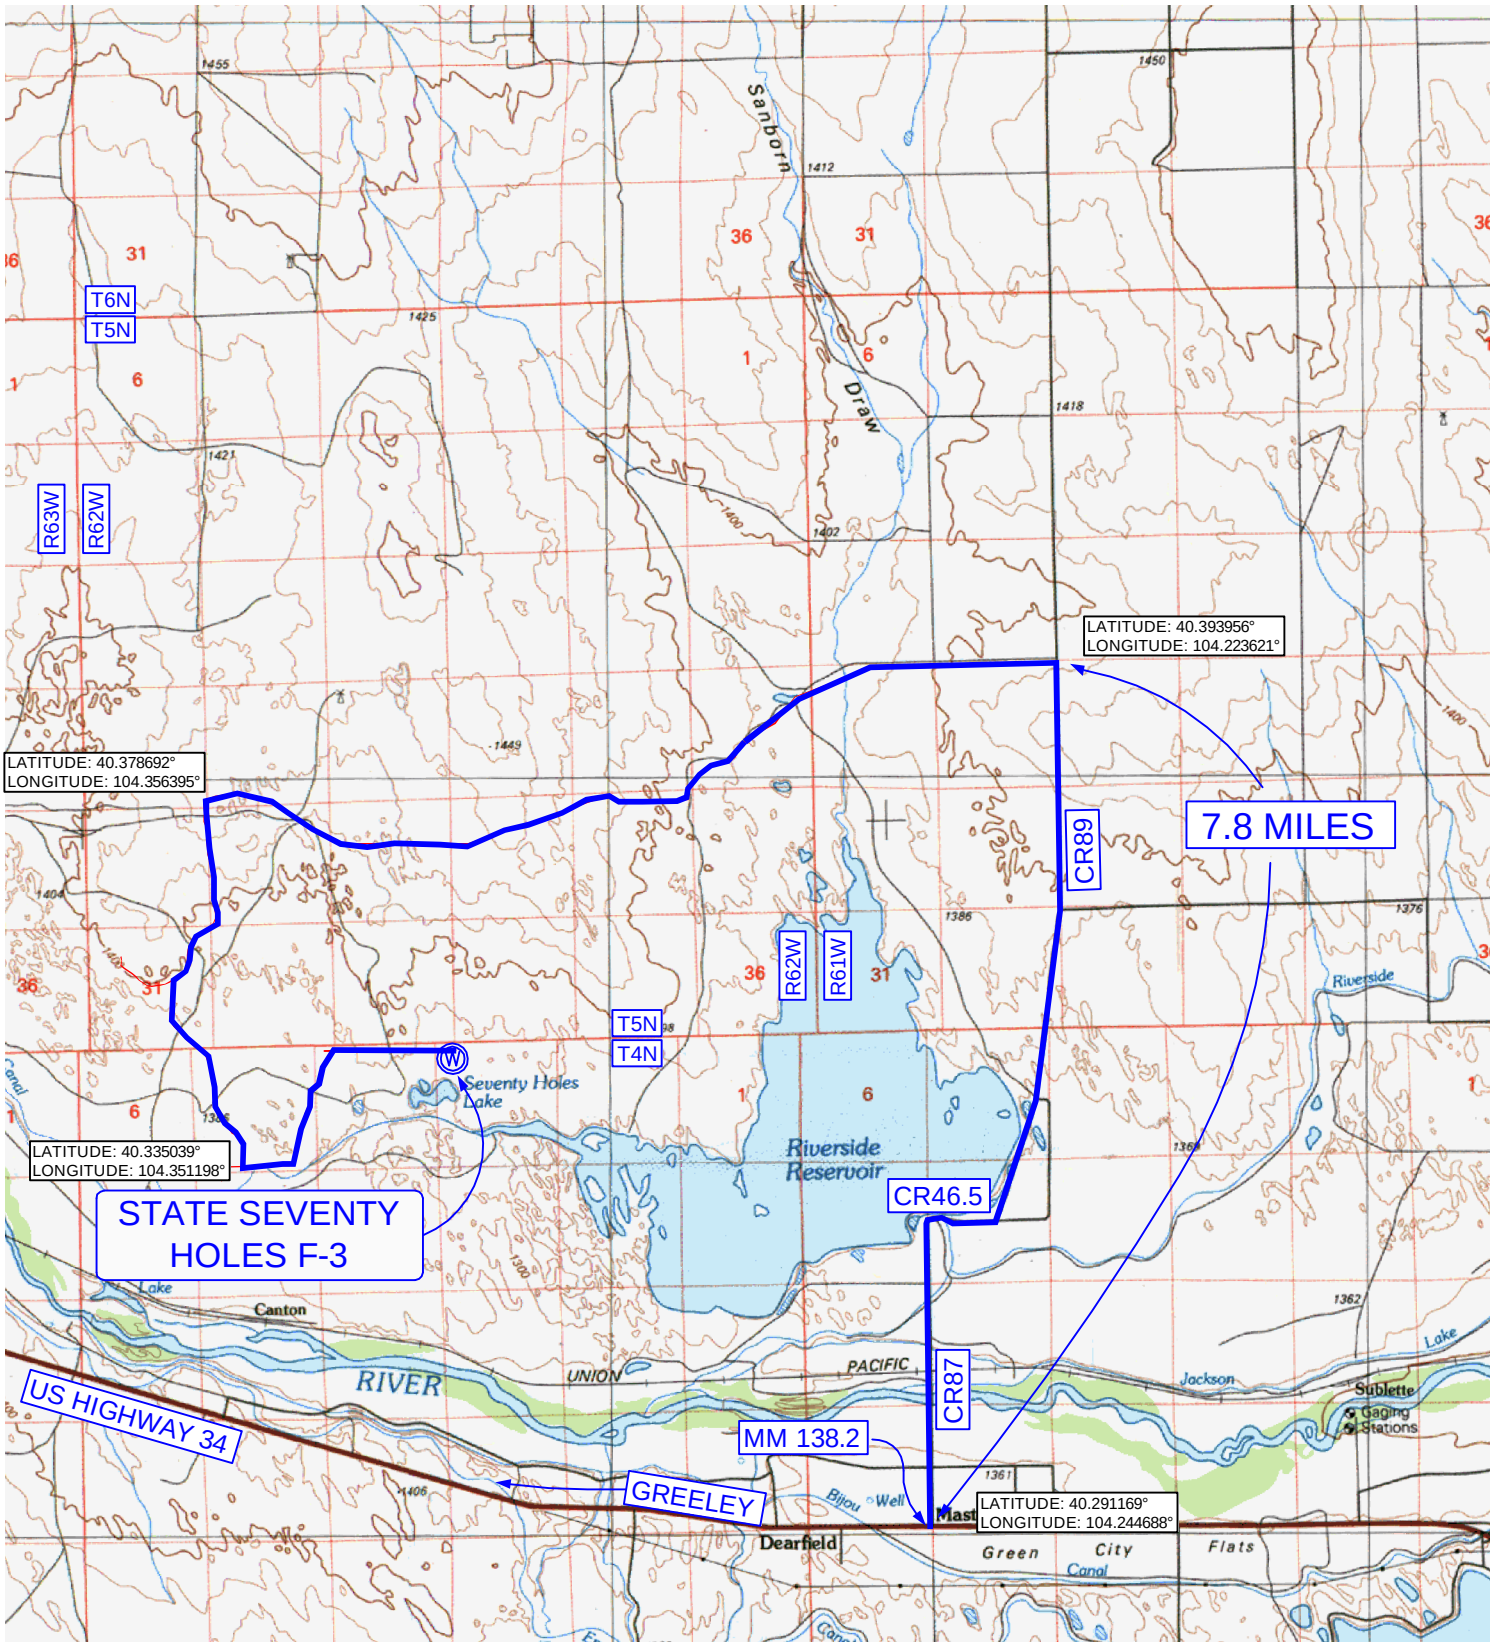

SHEET NO: 6 of 7

Fremont
ENGINEERING & SURVEYING
64 COAL MINE RD.
LANDER, WY 82520
307-349-0840
fes@wyoming.com

Drawn By: DAF	
Checked By: DDF	
Date: 10/3/12	
Revision:	
Date:	
Explanation:	

0 4166 8333
1:100000

PROPOSED ACCESS

STATE SEVENTY HOLES F-3 PAD
NW¼NW¼, SECTION 3,
T.4N., R.62W., 6th PM
WELD COUNTY, COLORADO

BONANZA CREEK
410 17th Street
Denver, CO 80202
(720) 440-6100