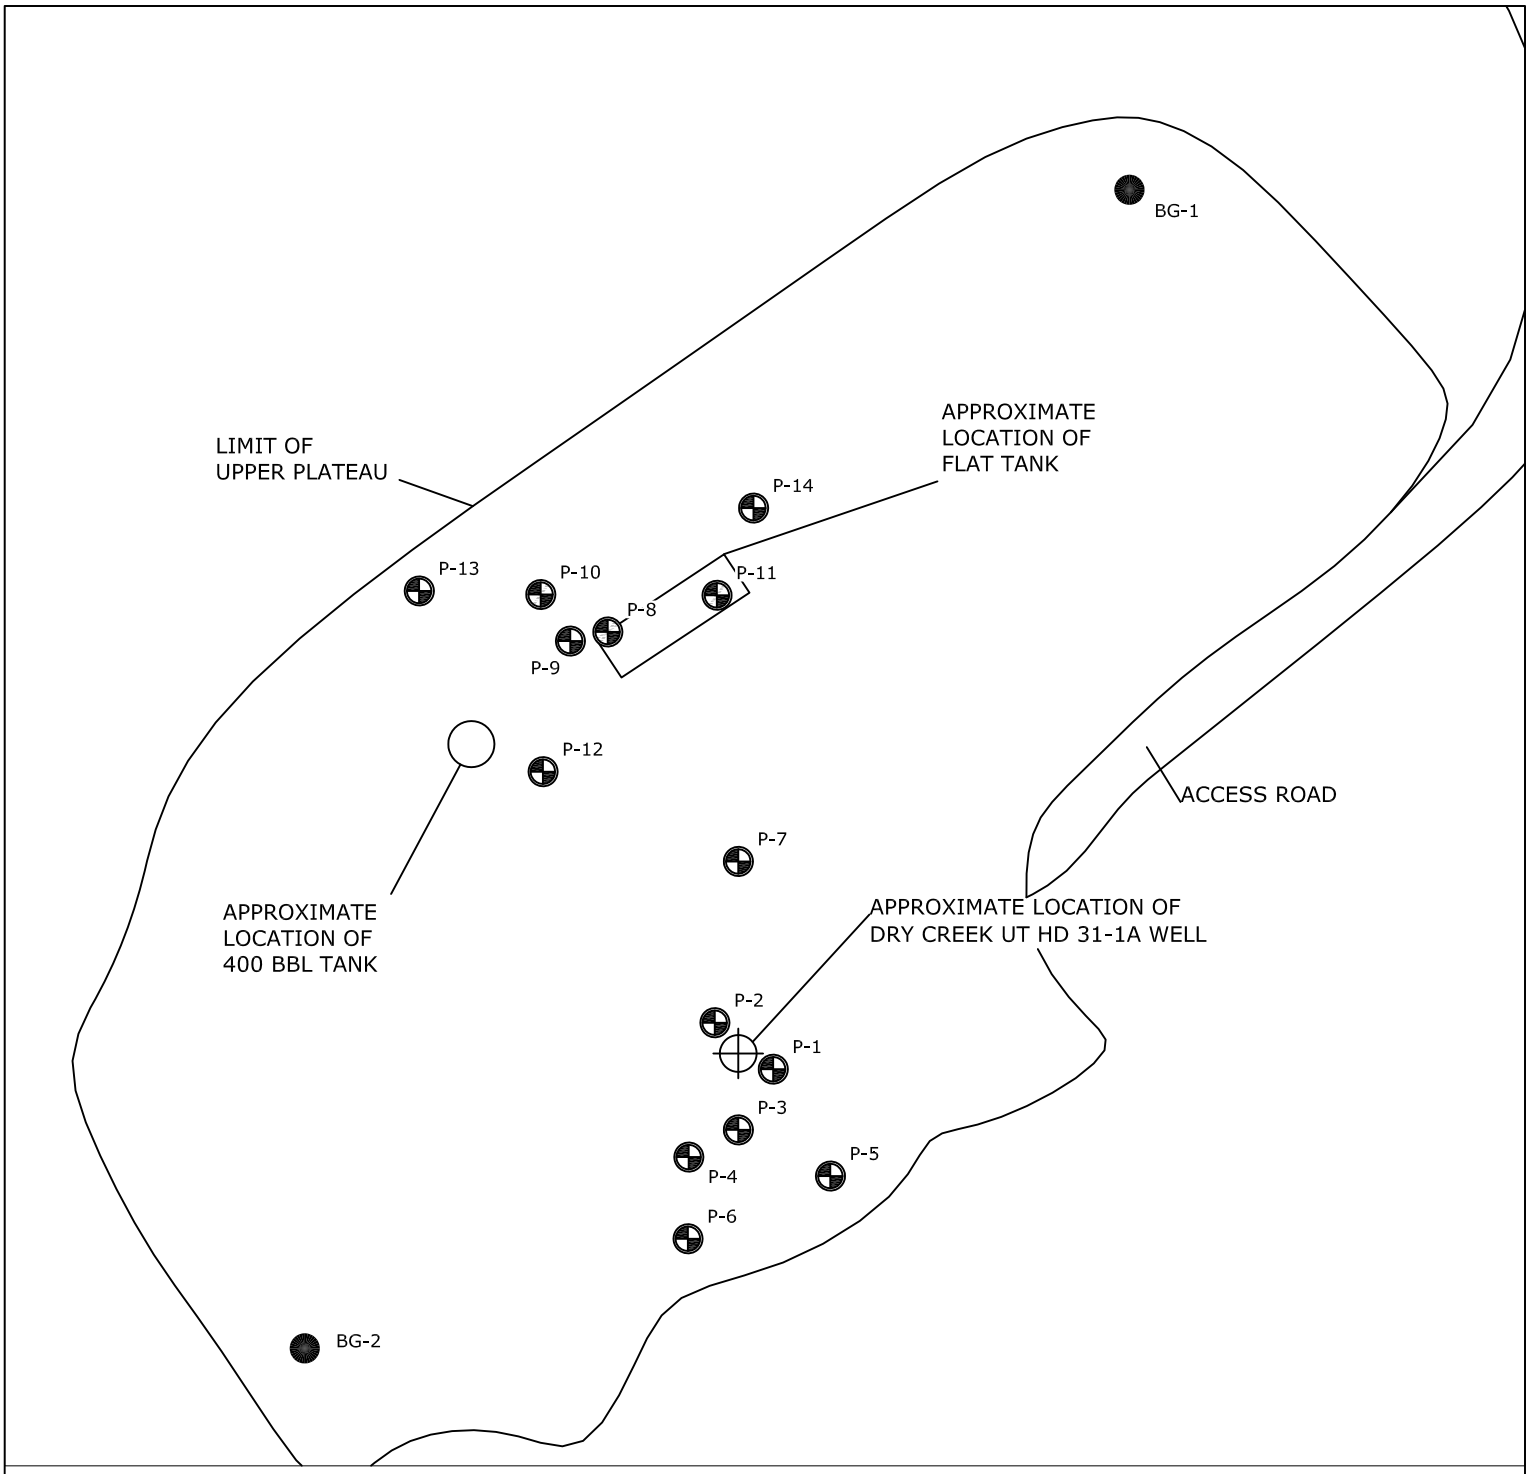

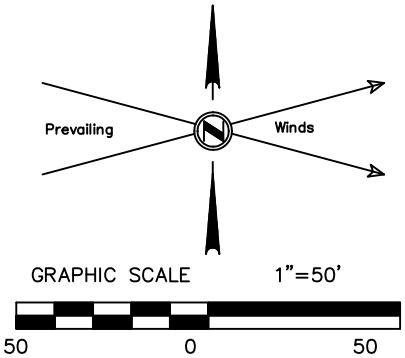

FIGURE 1
PROPOSED BORING LOCATIONS

LEGEND

P-1 PROPOSED BORING LOCATION

BACKGROUND SAMPLE LOCATION

DRY CREEK UT HD 31-1A WELL
COG CC OPERATOR NUMBER 10282
40.43895N 107.298851W
FACILITY NUMBER 232760
REMEDIATION NUMBER 7539

NORTH PARK ENGINEERING & CONSULTING, INC.
PO Box 395 Walden, CO 80480 970-723-3725