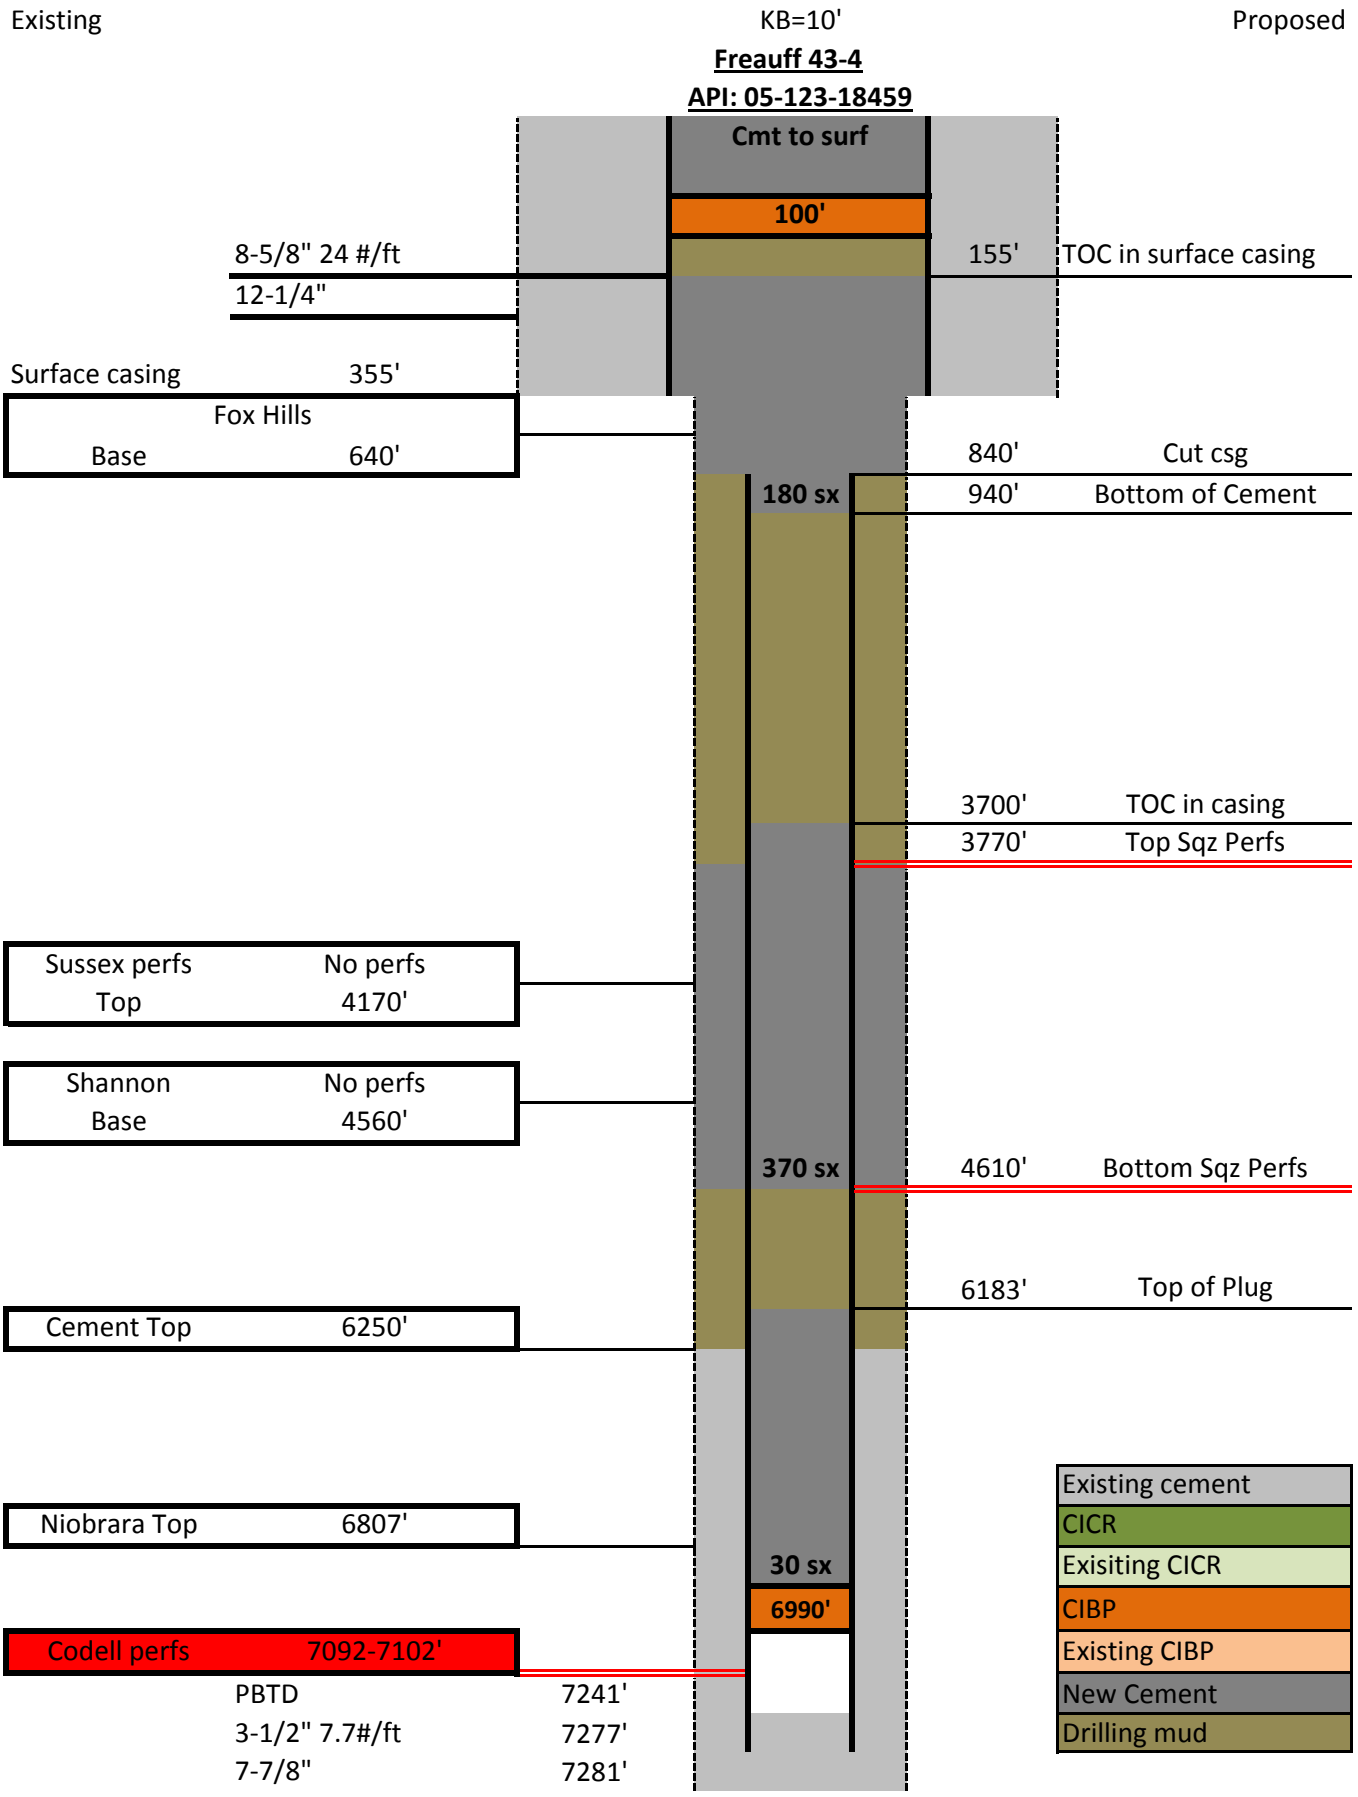
Existing
KB=10'
Proposed
Freauff 43-4
API: 05-123-18459
Cmt to surf
100'
8-5/8" 24 #/ft
155'
TOC in surface casing
12-1/4"
Surface casing
355'
Fox Hills
Base
640'
840'
Cut csg
180 sx
940'
Bottom of Cement
3700'
TOC in casing
3770'
Top Sqz Perfs
Sussex perfs
No perfs
Top
4170'
Shannon
No perfs
Base
4560'
370 sx
4610'
Bottom Sqz Perfs
6183'
Top of Plug
Cement Top
6250'
Niobrara Top
6807'
30 sx
6990'
Codell perfs
7092-7102'
PBTD
7241'
3-1/2" 7.7#/ft
7277'
7-7/8"
7281'
Existing cement
CICR
Exisiting CICR
CIBP
Existing CIBP
New Cement
Drilling mud