Plot Date: 8/13/2013 6:29:44 AM

Drawings Must Comply with EnCana Drafting Standards (ECA-A-1)

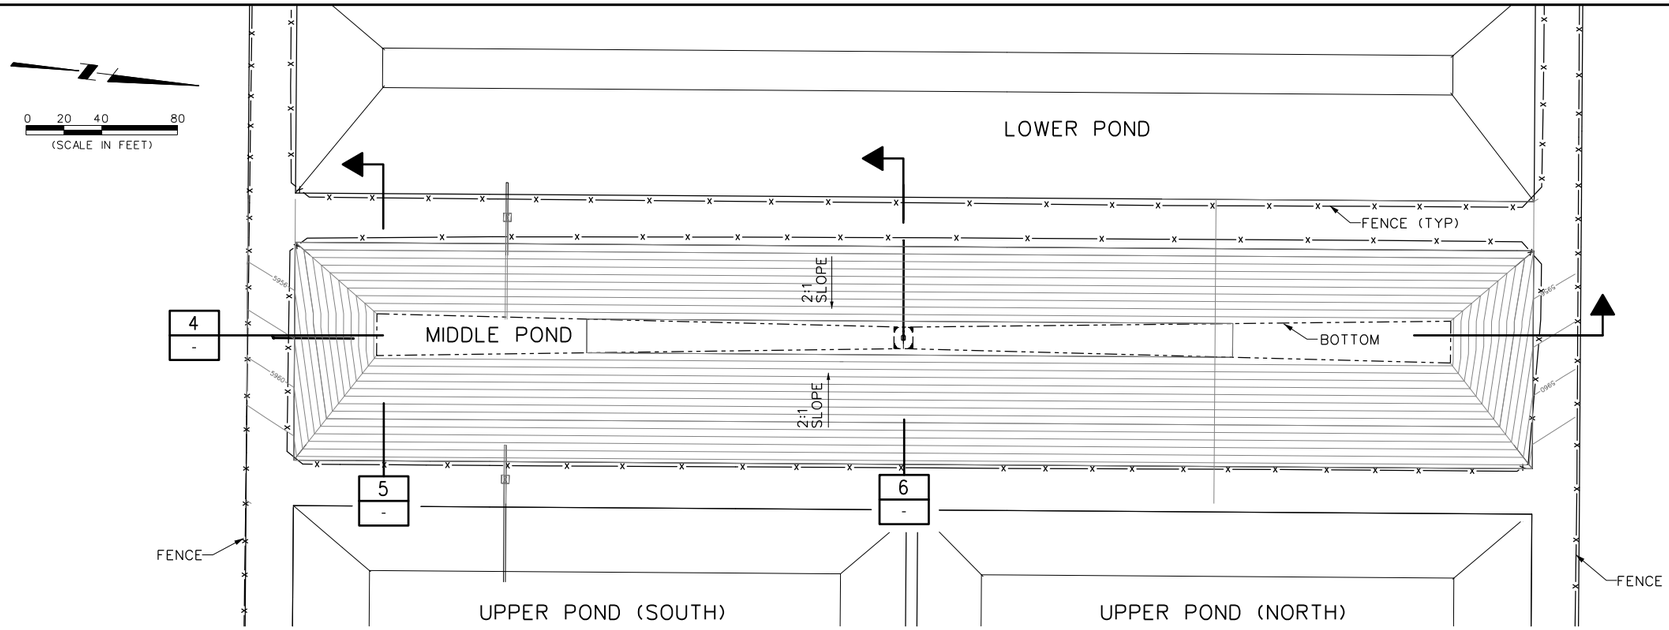

MIDDLE POND PLAN — B

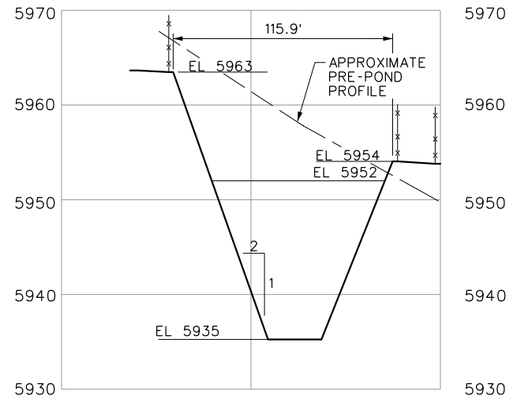

SECTION 5
0 20 40 80
(HORZ SCALE IN FEET)
VERT SCALE 5:1

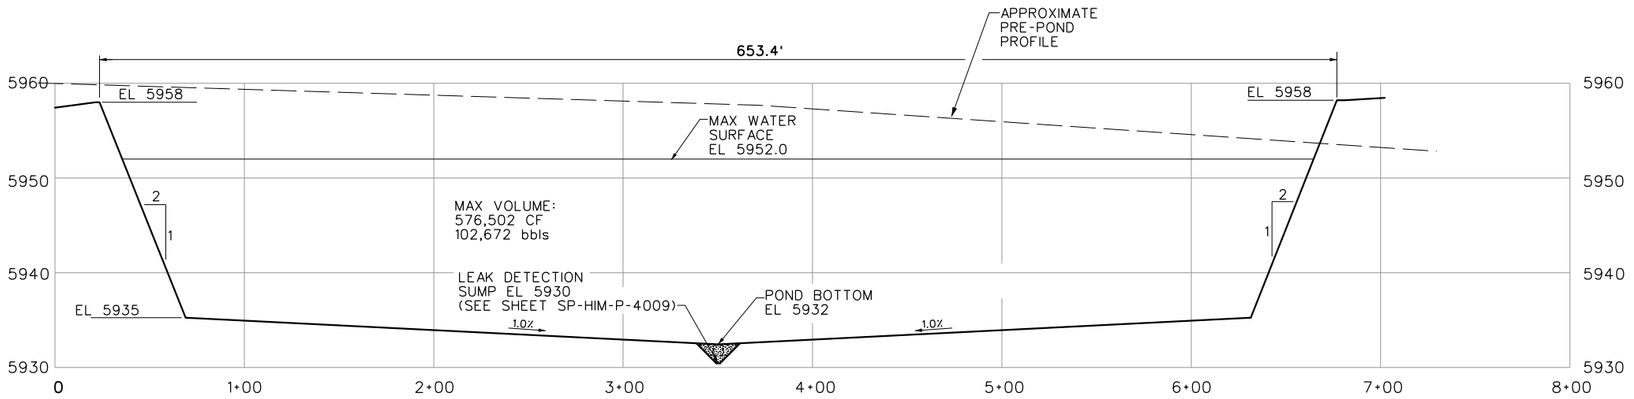

SECTION 4
0 20 40 80
(HORZ SCALE IN FEET)
VERT SCALE 5:1

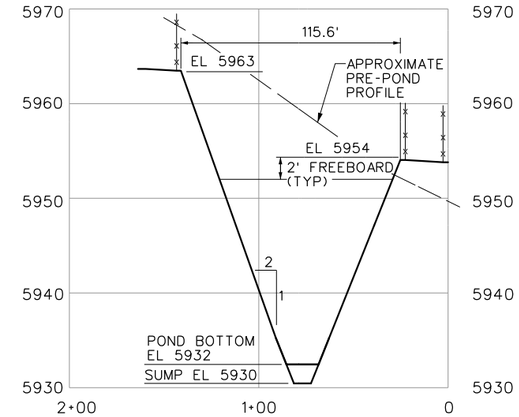

SECTION 6
0 20 40 80
(HORZ SCALE IN FEET)
VERT SCALE 5:1

Plot Date: 8/13/2013 6:29:44 AM

REFERENCE DRAWINGS	DWG. NO.

CAUTION : READ BEFORE EXCAVATION

ALL EXCAVATIONS MUST BE CARRIED OUT AS PER "ENCANA'S GROUND DISTURBANCE PRACTICE"

NO.	DATE	PROJECT DESCRIPTION	PROJ.	AFE	EPCM Co.	EPCM No.	APPD.

REV.NUMBER	ISSUE STAGE	DATE	BY	CHKD.	APPD.

PERMIT STAMP ENGINEER'S STAMP

DRAFT

SSOLLIE
08-12-13

PERMIT STAMP AND PROFESSIONAL STAMP AFFIXED ABOVE SHALL APPLY ONLY TO REV(s)

encana

MAIN FAC.	HIGH MESA WATER TREATMENT FACILITY
MAIN LSD.	S36,T7S,R96W,6th PM, GARFIELD, CO
FAC. TYPE	WATER TREATMENT
SITE LSD.	GARFIELD COUNTY, COLORADO
SCALE	AS SHOWN
EPCM No.	
EPCM Co.	

TITLE: MIDDLE POND PLAN AND SECTIONS

AREA: SOUTH PICEANCE

CLASS:

FILE NO.: SP-HIM-P-4005

T:\ROYALDWG (ENCANA D Size Title Block) v4