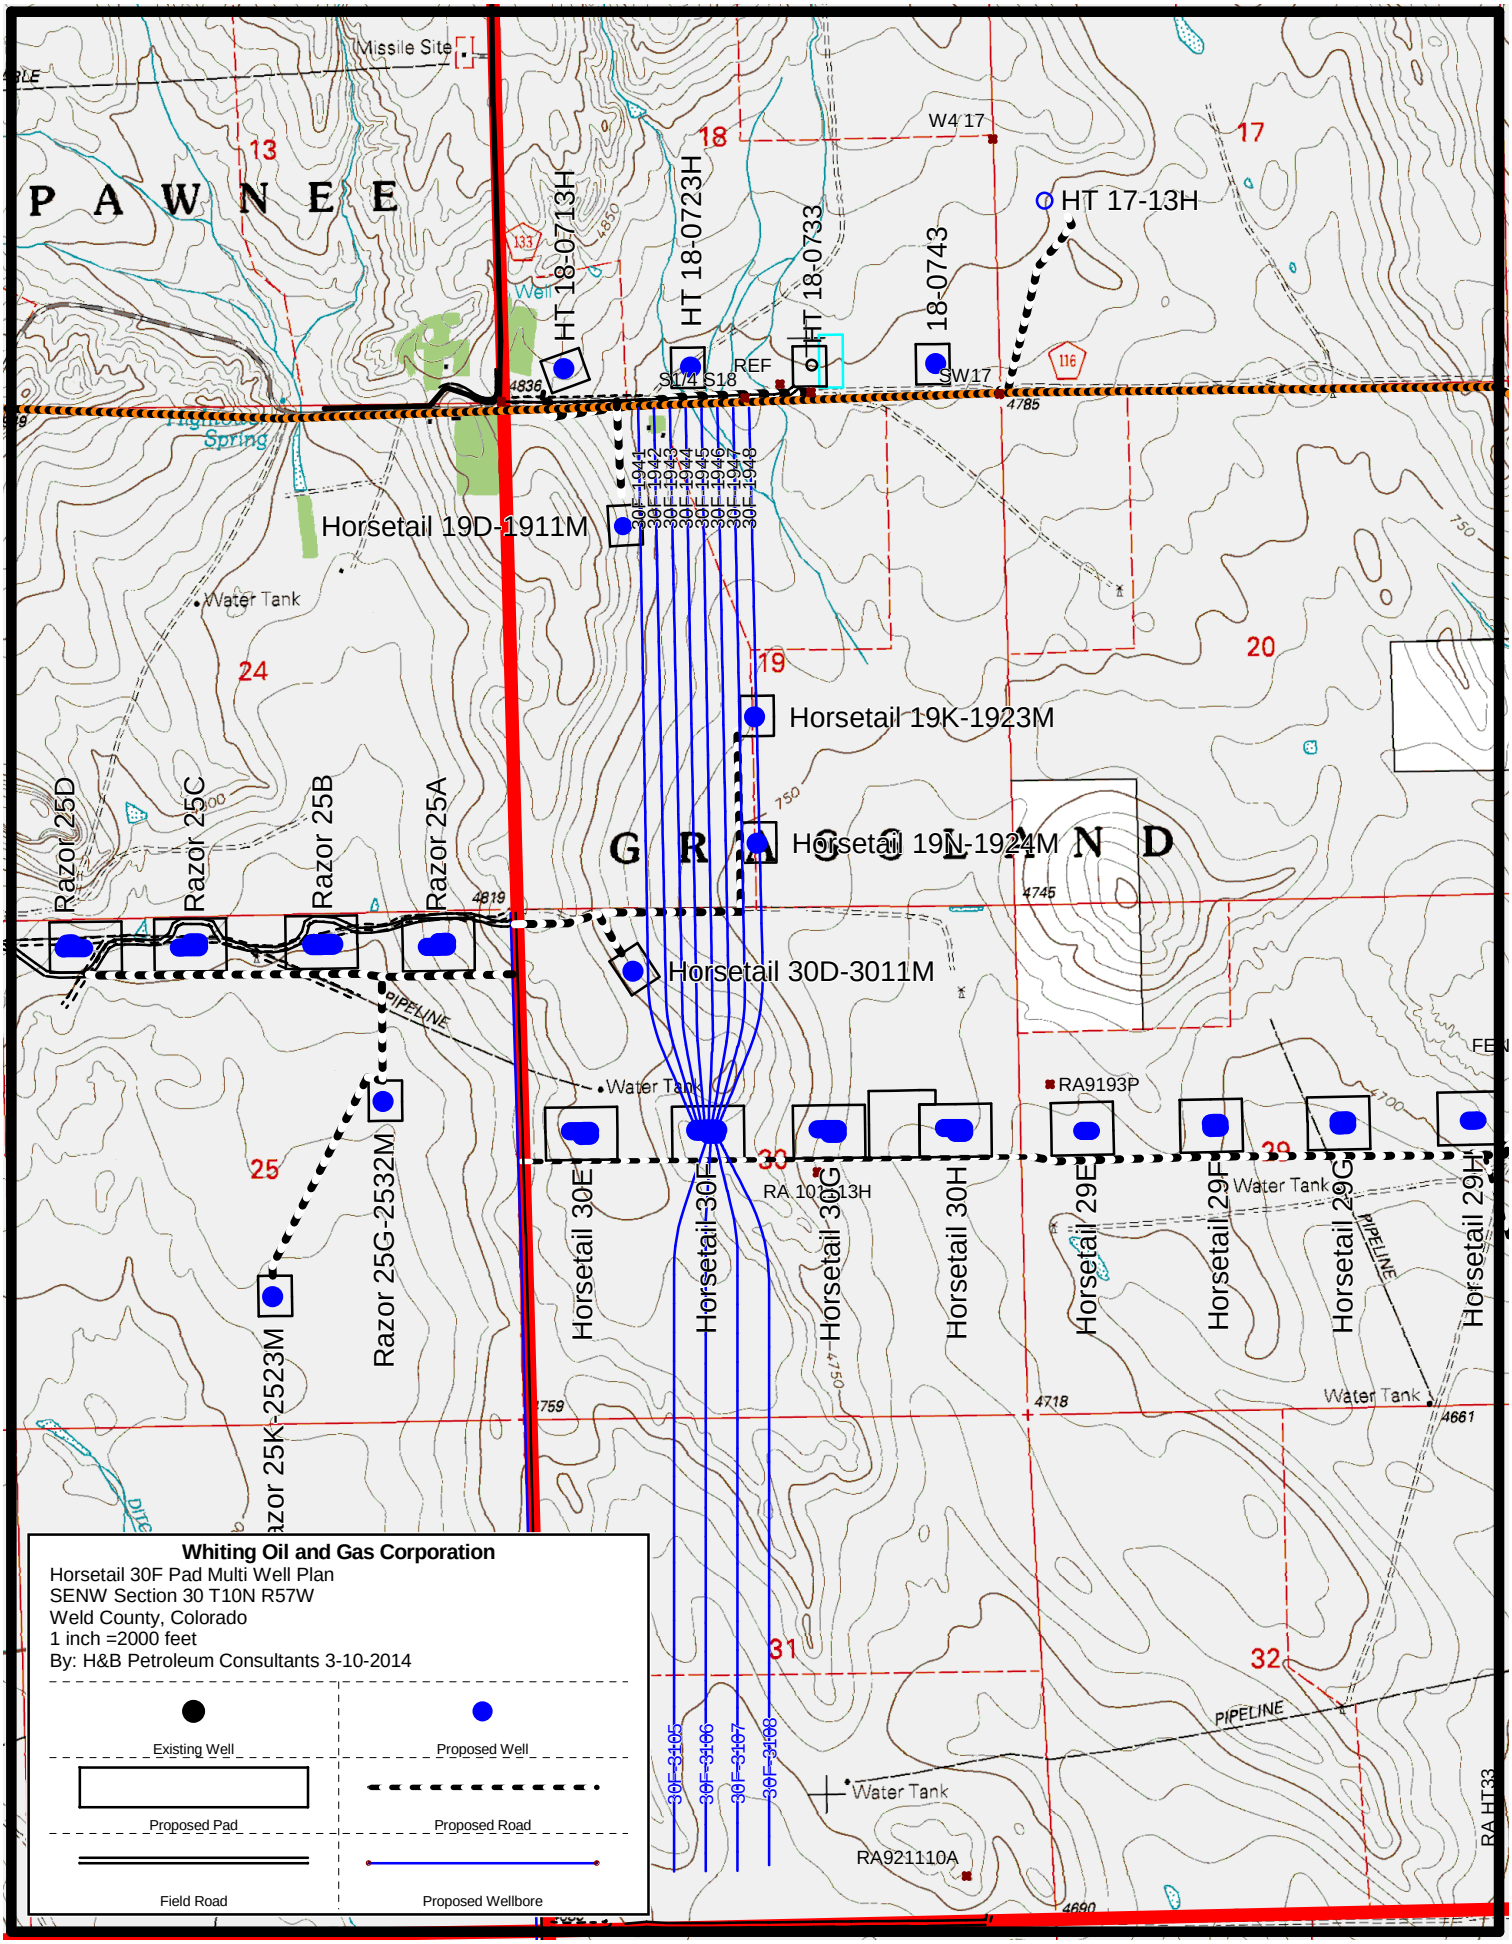
Missile Site
P A W N E E
13
18
17
W4 17
HT 18-0713H
HT 18-0723H
HT 18-0733
18-0743
HT 17-13H
REF
S1/4 S18
SW17
Well
Spring
Horsetail 19D-1911M
Water Tank
24
19
20
Horsetail 19K-1923M
Horsetail 19N-1924M
GRASSLAND
Razor 25D
Razor 25C
Razor 25B
Razor 25A
Horsetail 30D-3011M
PIPELINE
Water Tank
RA9193P
25
30
29
RA 10 13H
Razor 25G-2532M
Razor 25K-2523M
Horsetail 30E
Horsetail 30F
Horsetail 30G
Horsetail 30H
Horsetail 29E
Horsetail 29F
Horsetail 29G
Horsetail 29H
Water Tank
PIPELINE
31
32
PIPELINE
Water Tank
RA921110A
RA HT33
Whiting Oil and Gas Corporation
Horsetail 30F Pad Multi Well Plan
SENW Section 30 T10N R57W
Weld County, Colorado
1 inch =2000 feet
By: H&B Petroleum Consultants 3-10-2014
Existing Well
Proposed Well
Proposed Pad
Proposed Road
Field Road
Proposed Wellbore