WELL NAME:	**State 1**	**COUNTY:**	Weld	**SPUD:**	10/12/55
OPERATOR:	The Chicago Corp.	**STATE:**	Colorado	**P&A:**	11/7/55
COMP ZONE:	N/A	**API :**	05-123-05477	**GL:**	4,927'
LOCATION:	8N 60W S36 NE NW				

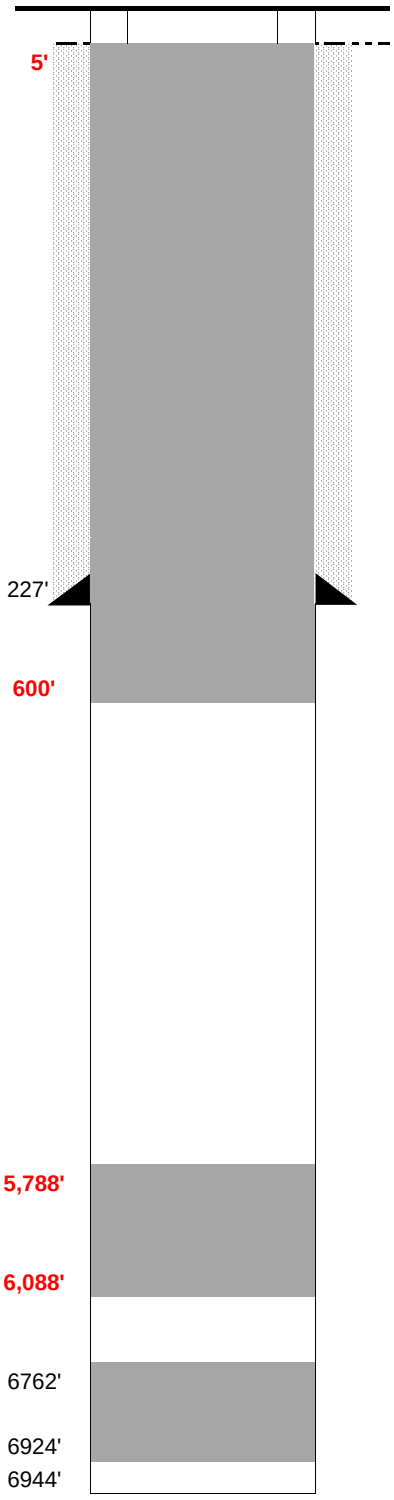

SURFACE CASING

DEPTH: 227' SIZE: 9.625" GRADE: WT (#/ft): 32.3

CEMENT: 110 sx

COMMENTS:

PRODUCTION CASING

DEPTH: SIZE: GRADE: WT (#/ft):

CEMENT: TOC:

COMMENTS:

PERFS: - PROD ZONE 1:

PERFS: - ZONE 2:

PERFS: - ZONE 3:

PREVIOUS PLUGS

RECOVERED: SIZE:

CMT 1:	6,924'	-	6,762'	COMMENT:	50 sx cement
CMT 2:	240'	-	178'	COMMENT:	25 sx cement
CMT 3:	13'	-	0'	COMMENT:	5 sx cement at surface

PROPOSED: Plug #1: 300' cement plug from 6,088' to 5,788' (300' at top of Niobrara)

Plug #2: Cement plug from 600' to surface to isolate FW sands

FORMATIONS:

NIOBRARA:	6,088'
FORT HAYS	6,339'
CARLILE	6,398'
D SAND	6,817'
D SILT	
J SAND	6,899'