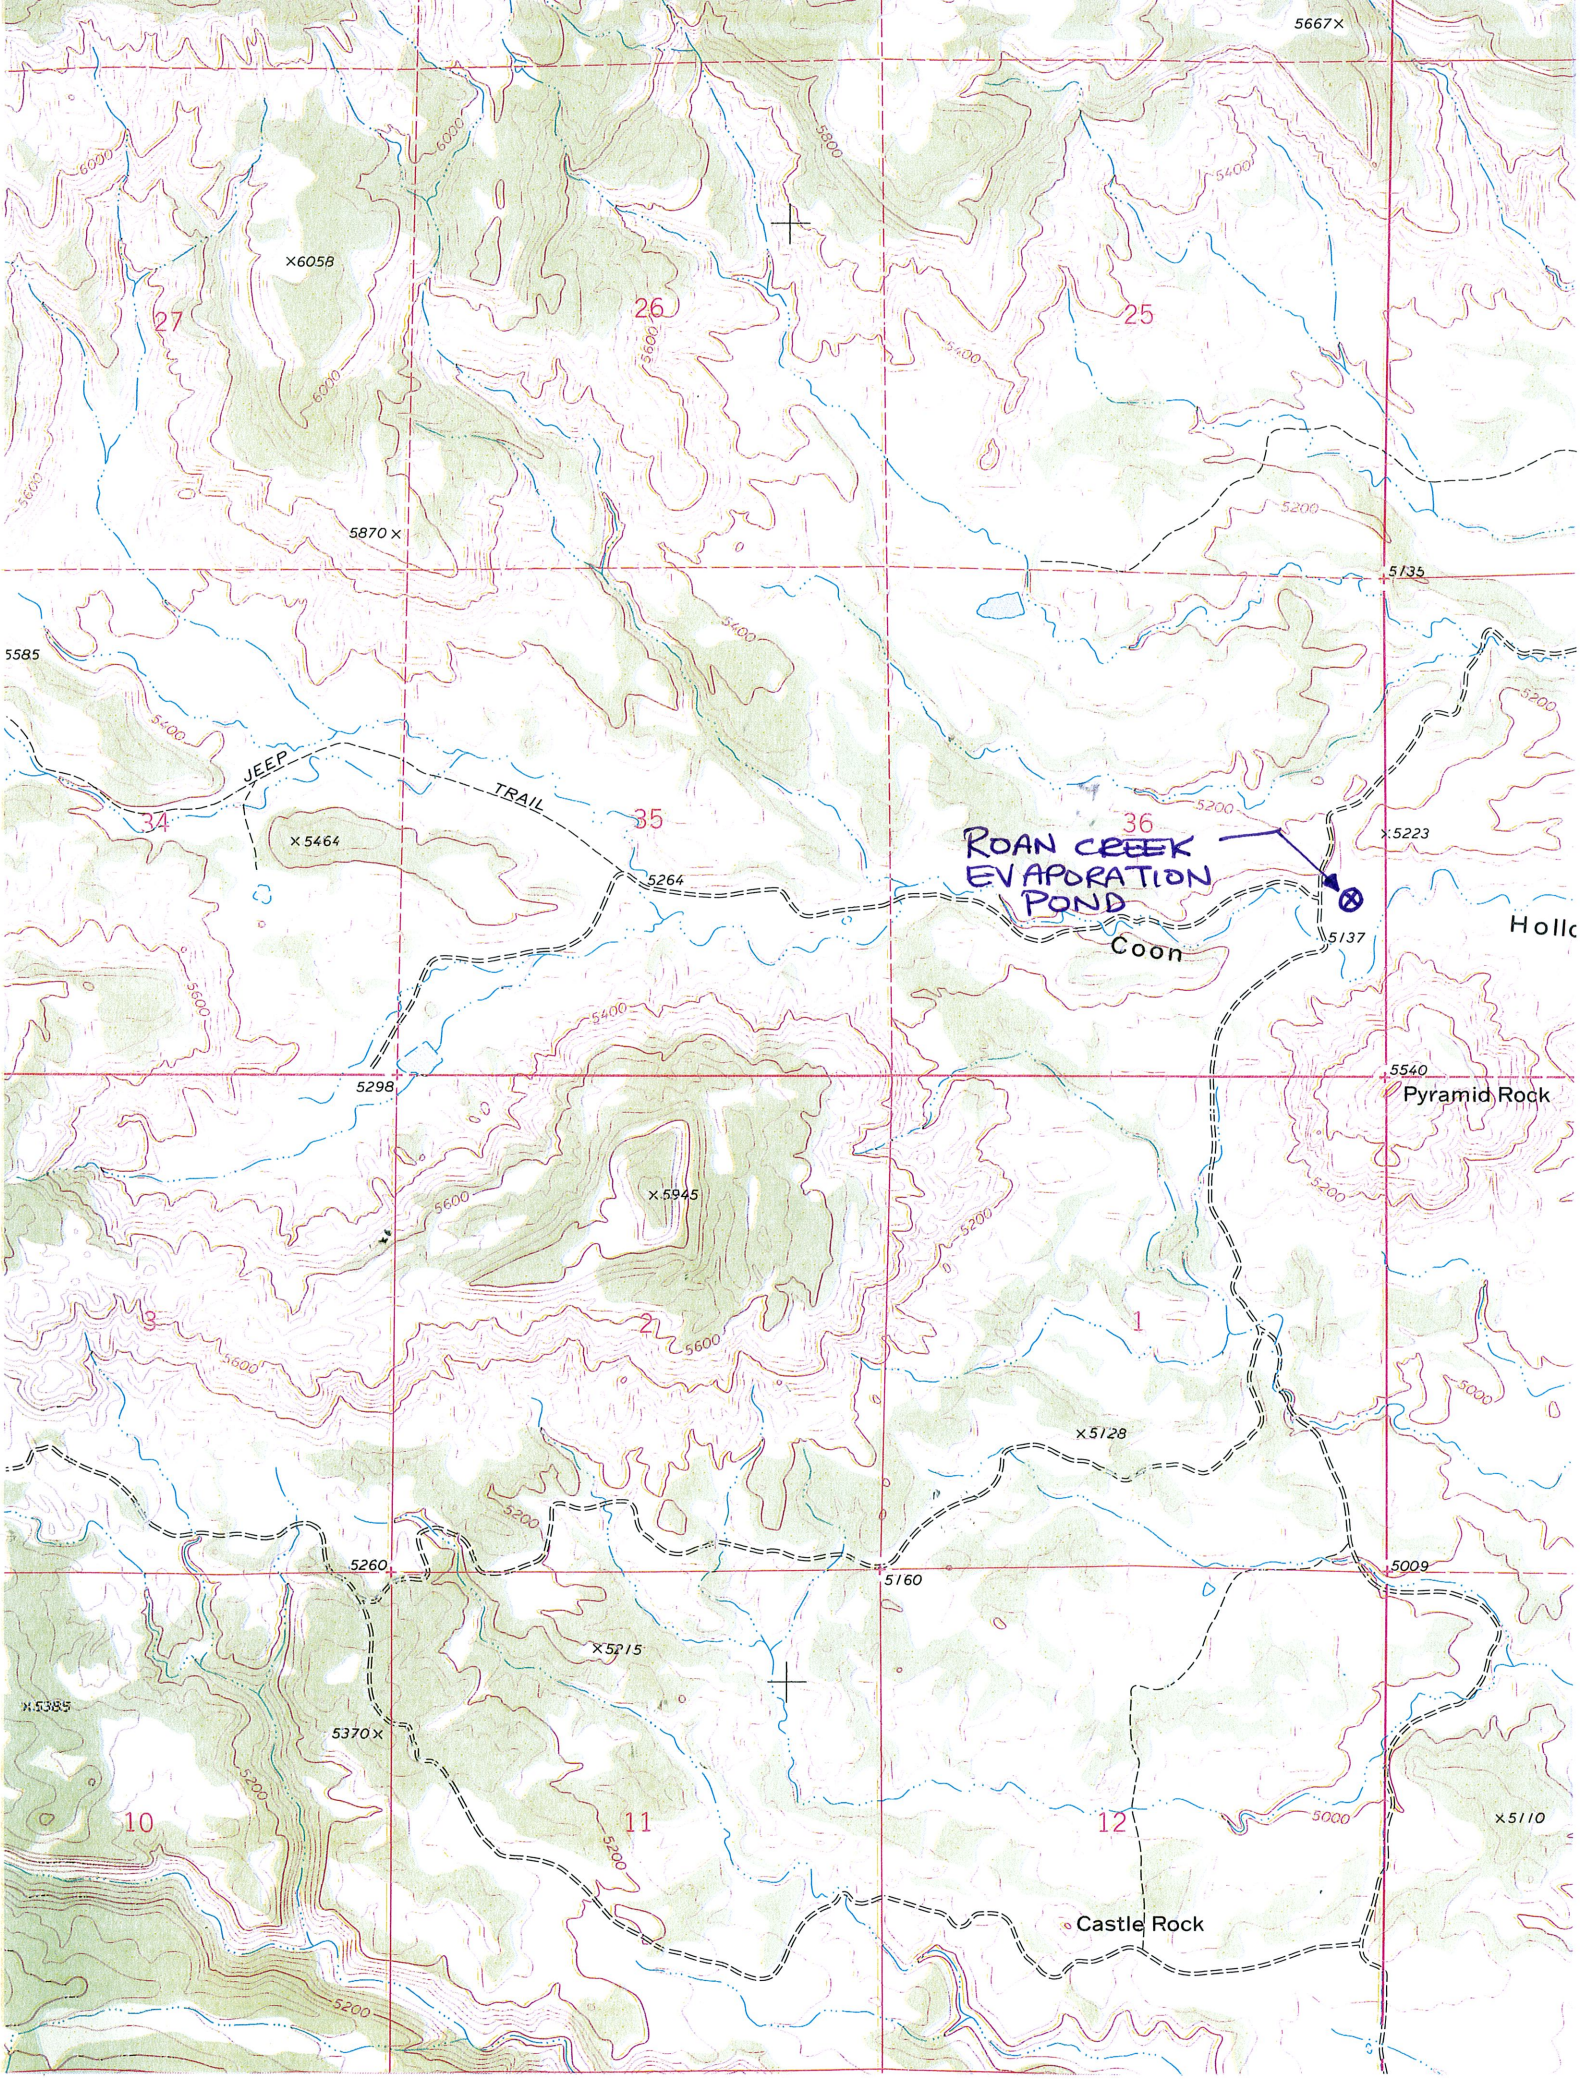
5667
6058
27
26
25
5870
5135
5585
JEEP
TRAIL
34
35
36
5464
5264
5223
ROAN CREEK
EVAPORATION
POND
Coon
5137
Holl
5298
5540
Pyramid Rock
5945
3
2
1
5128
5260
5160
5009
5215
5385
5370
10
11
12
5110
Castle Rock

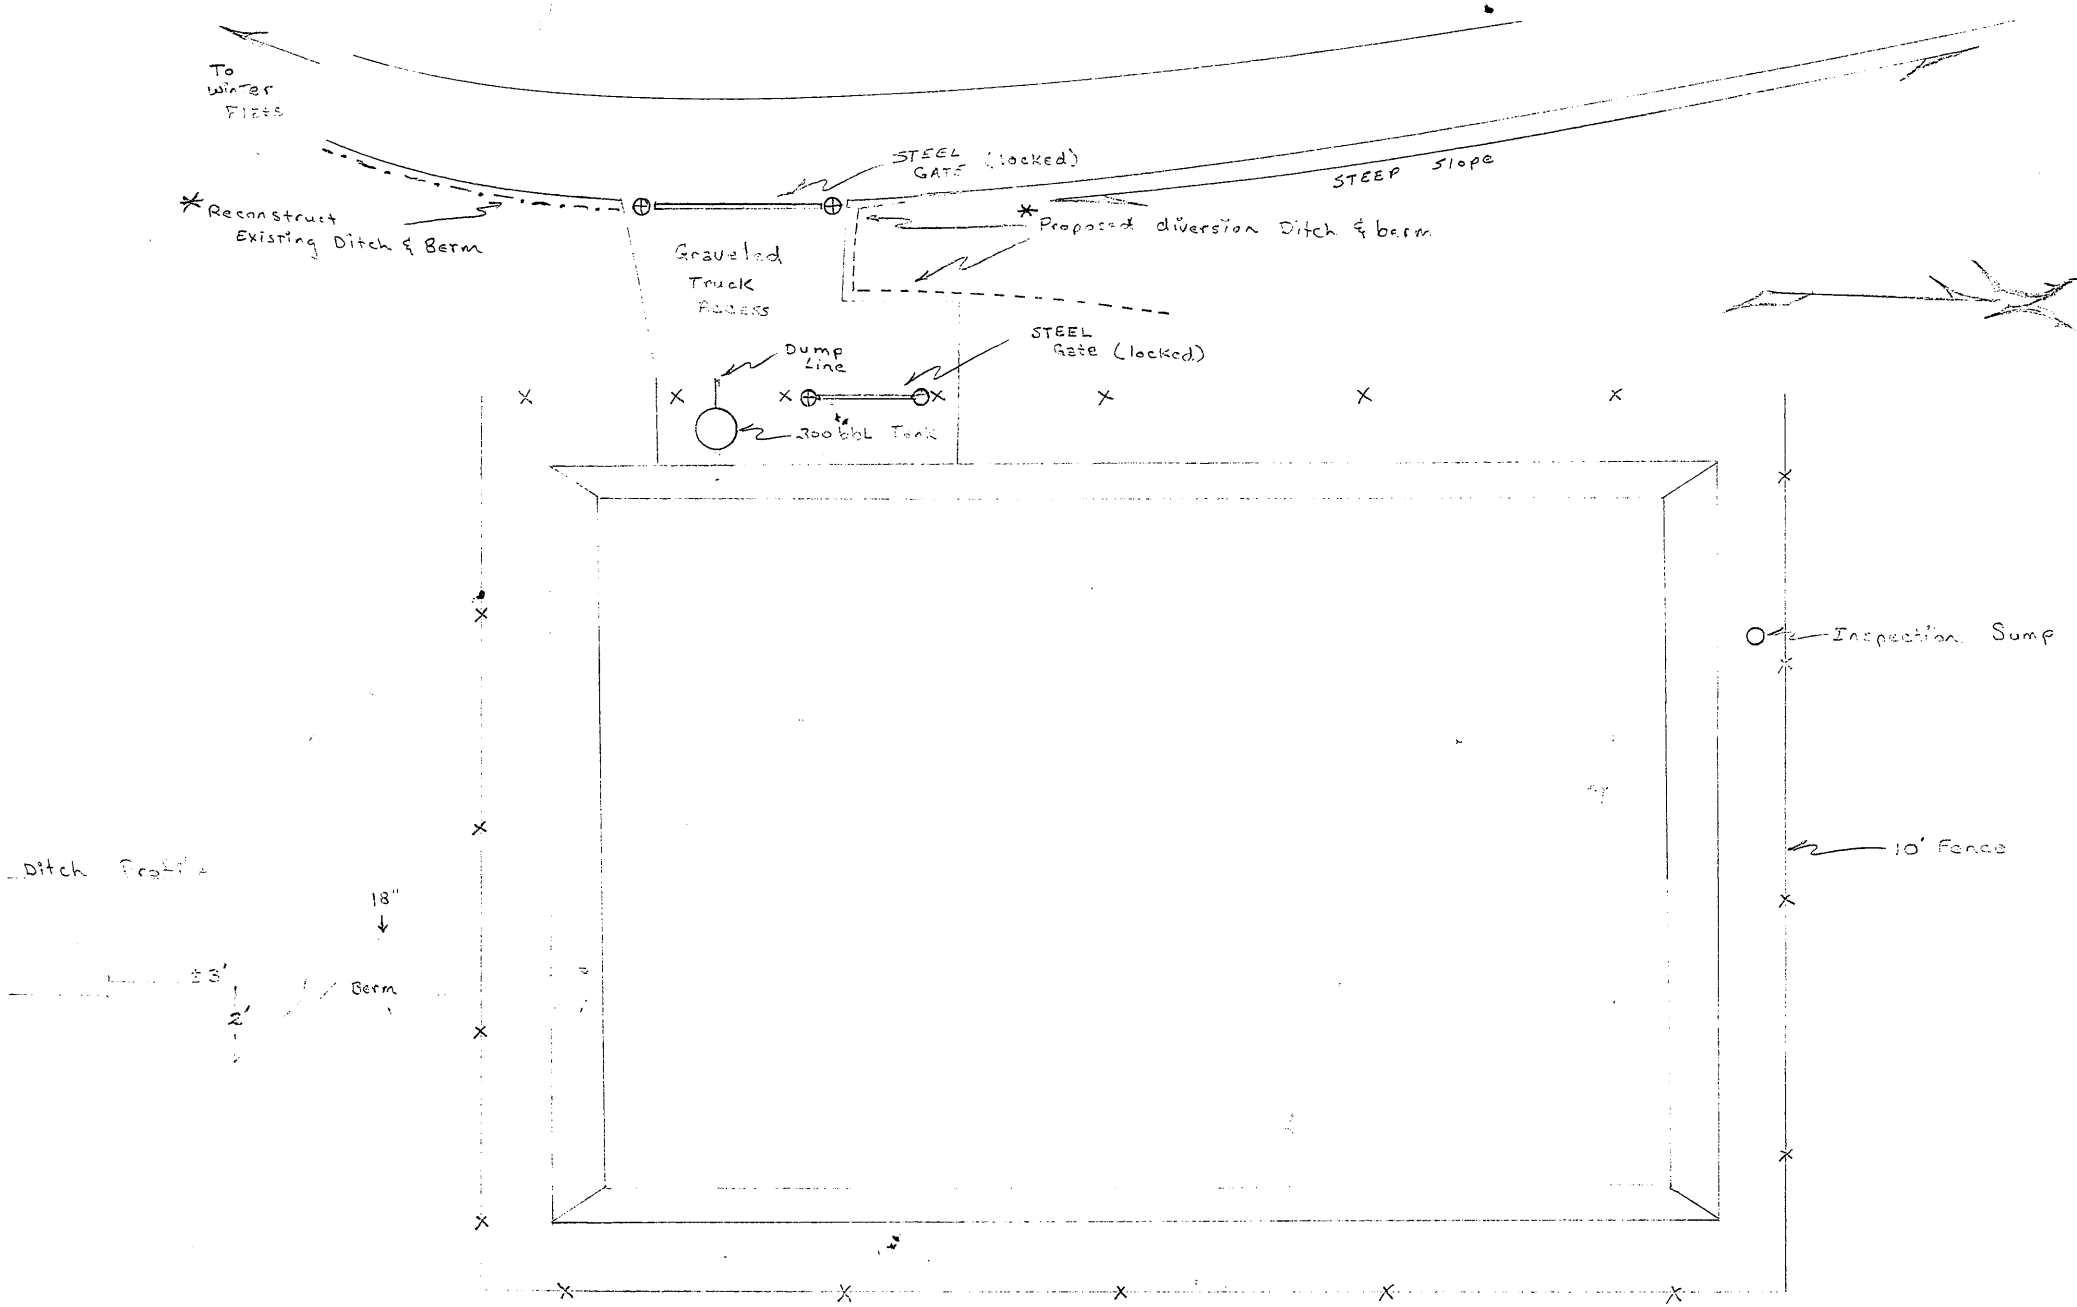

Roan Crk. Evaporation Pond #1

The proposed diversion ditches will be constructed as shown from the locked gate to a point where the topography would make it impossible for a loaded water truck to travel. This will prevent unauthorized access to the facility.

* Revised 9-21-84 as per or'ce with Mike Klish 8-29-84

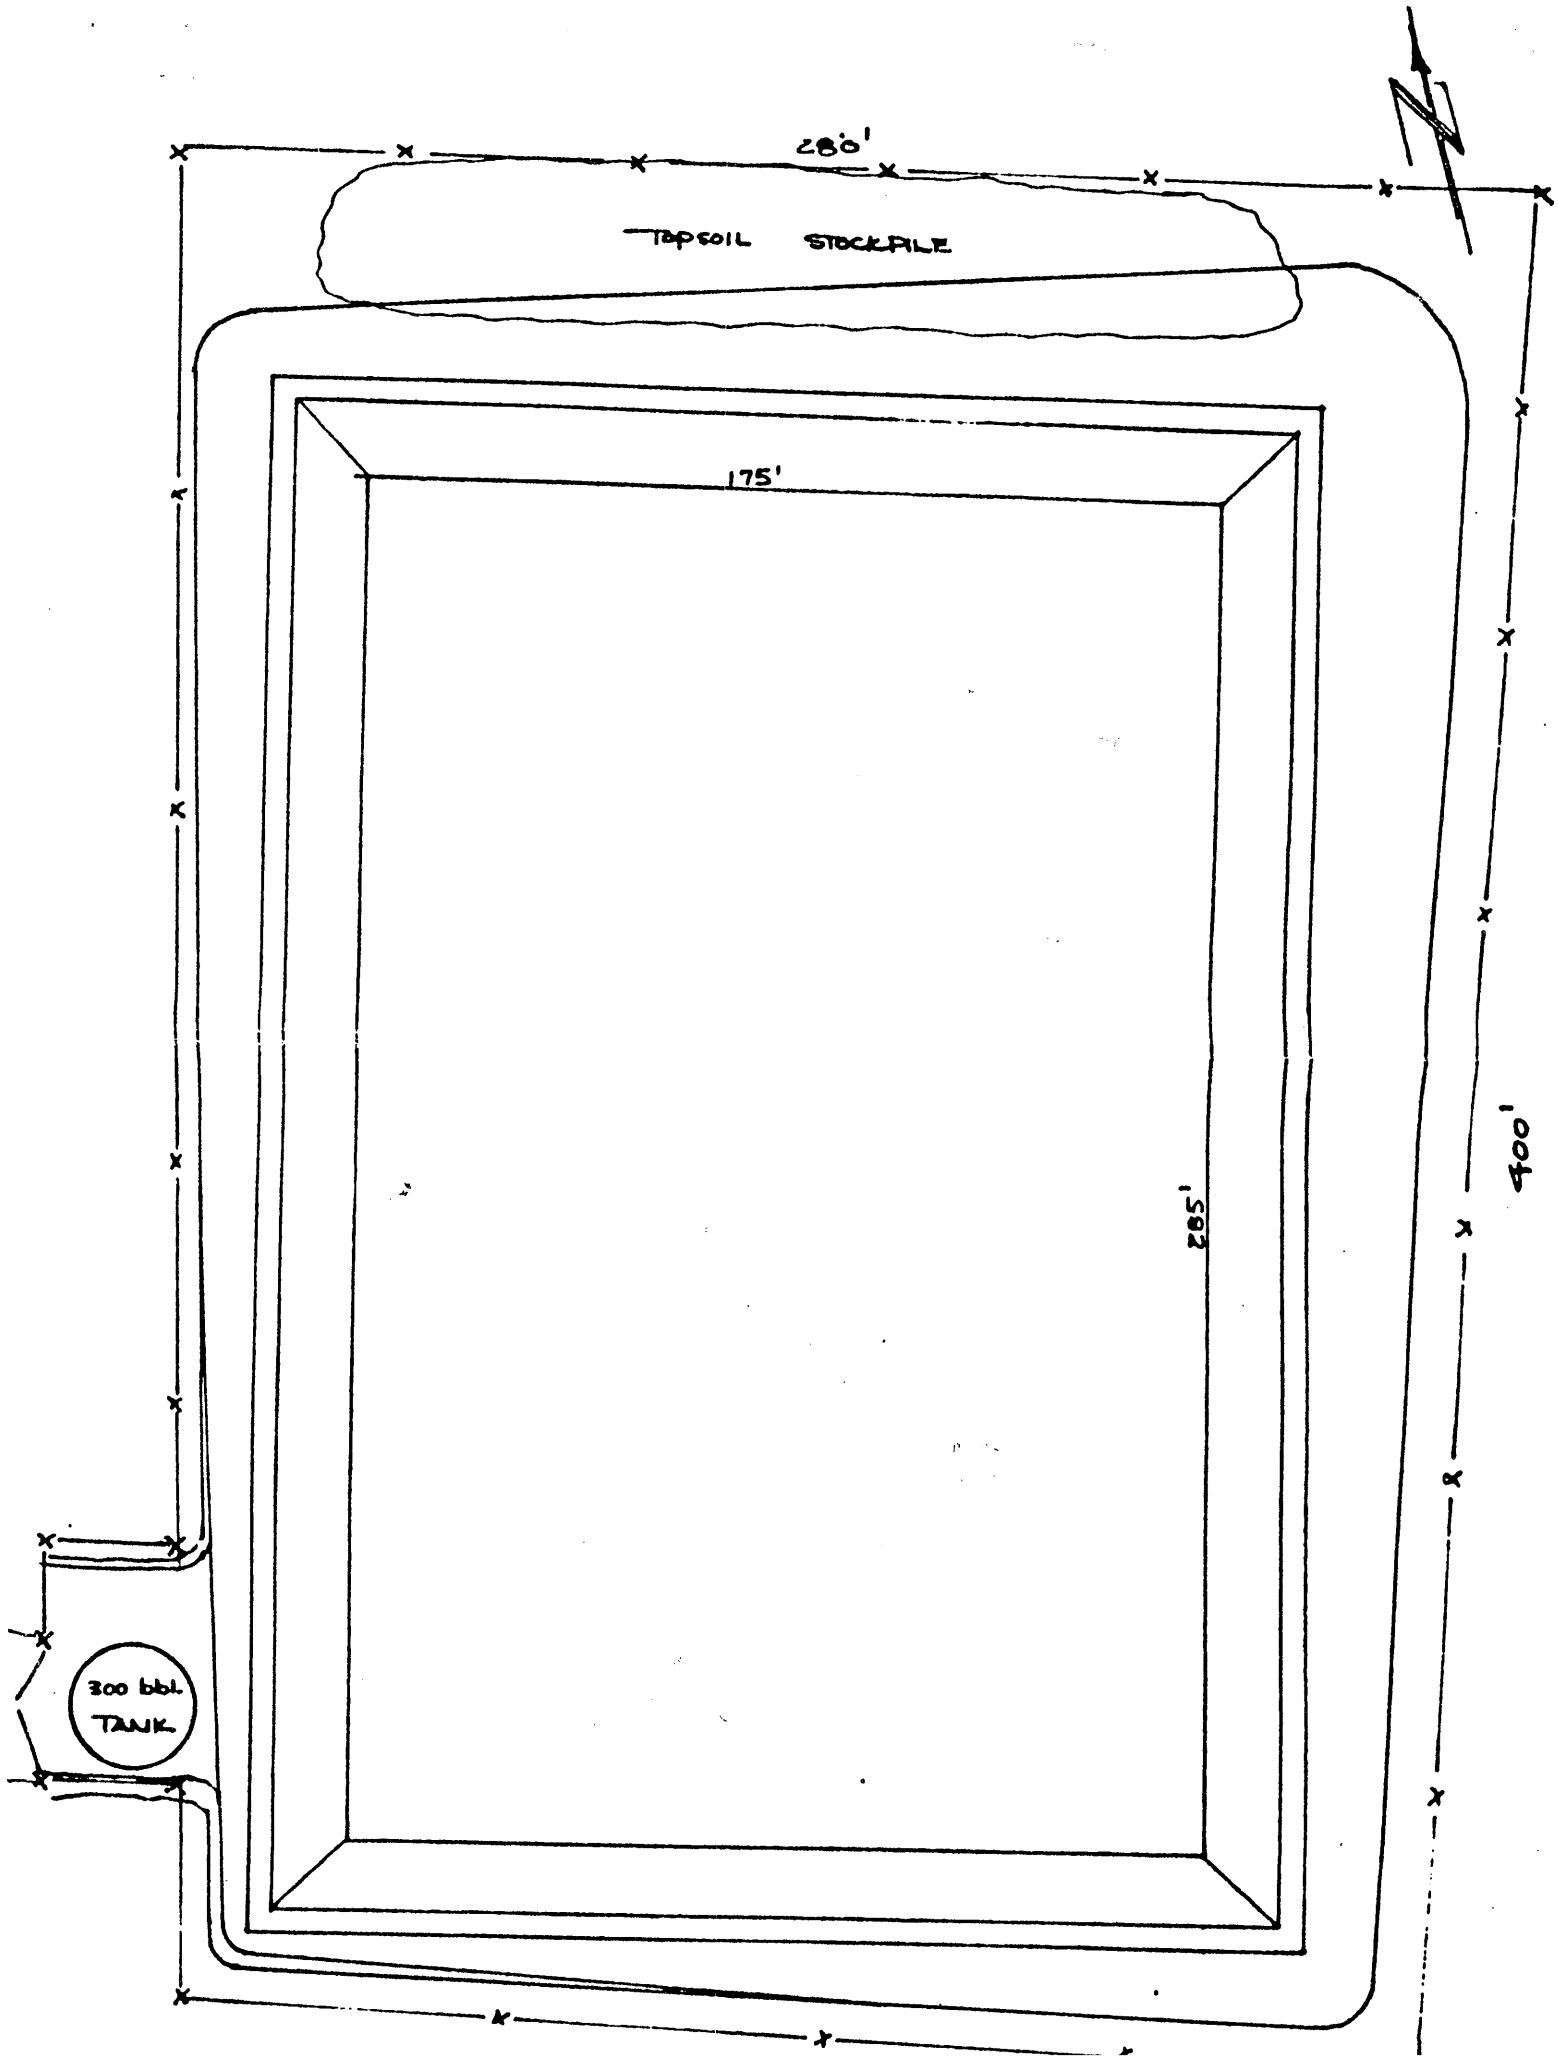
280'
TOPSOIL STOCKPILE
175'
285'
400'
300 bbl.
TANK

SALT WATER EVAPORATION POND

PLAN VIEW

SCALE 1" = 40'

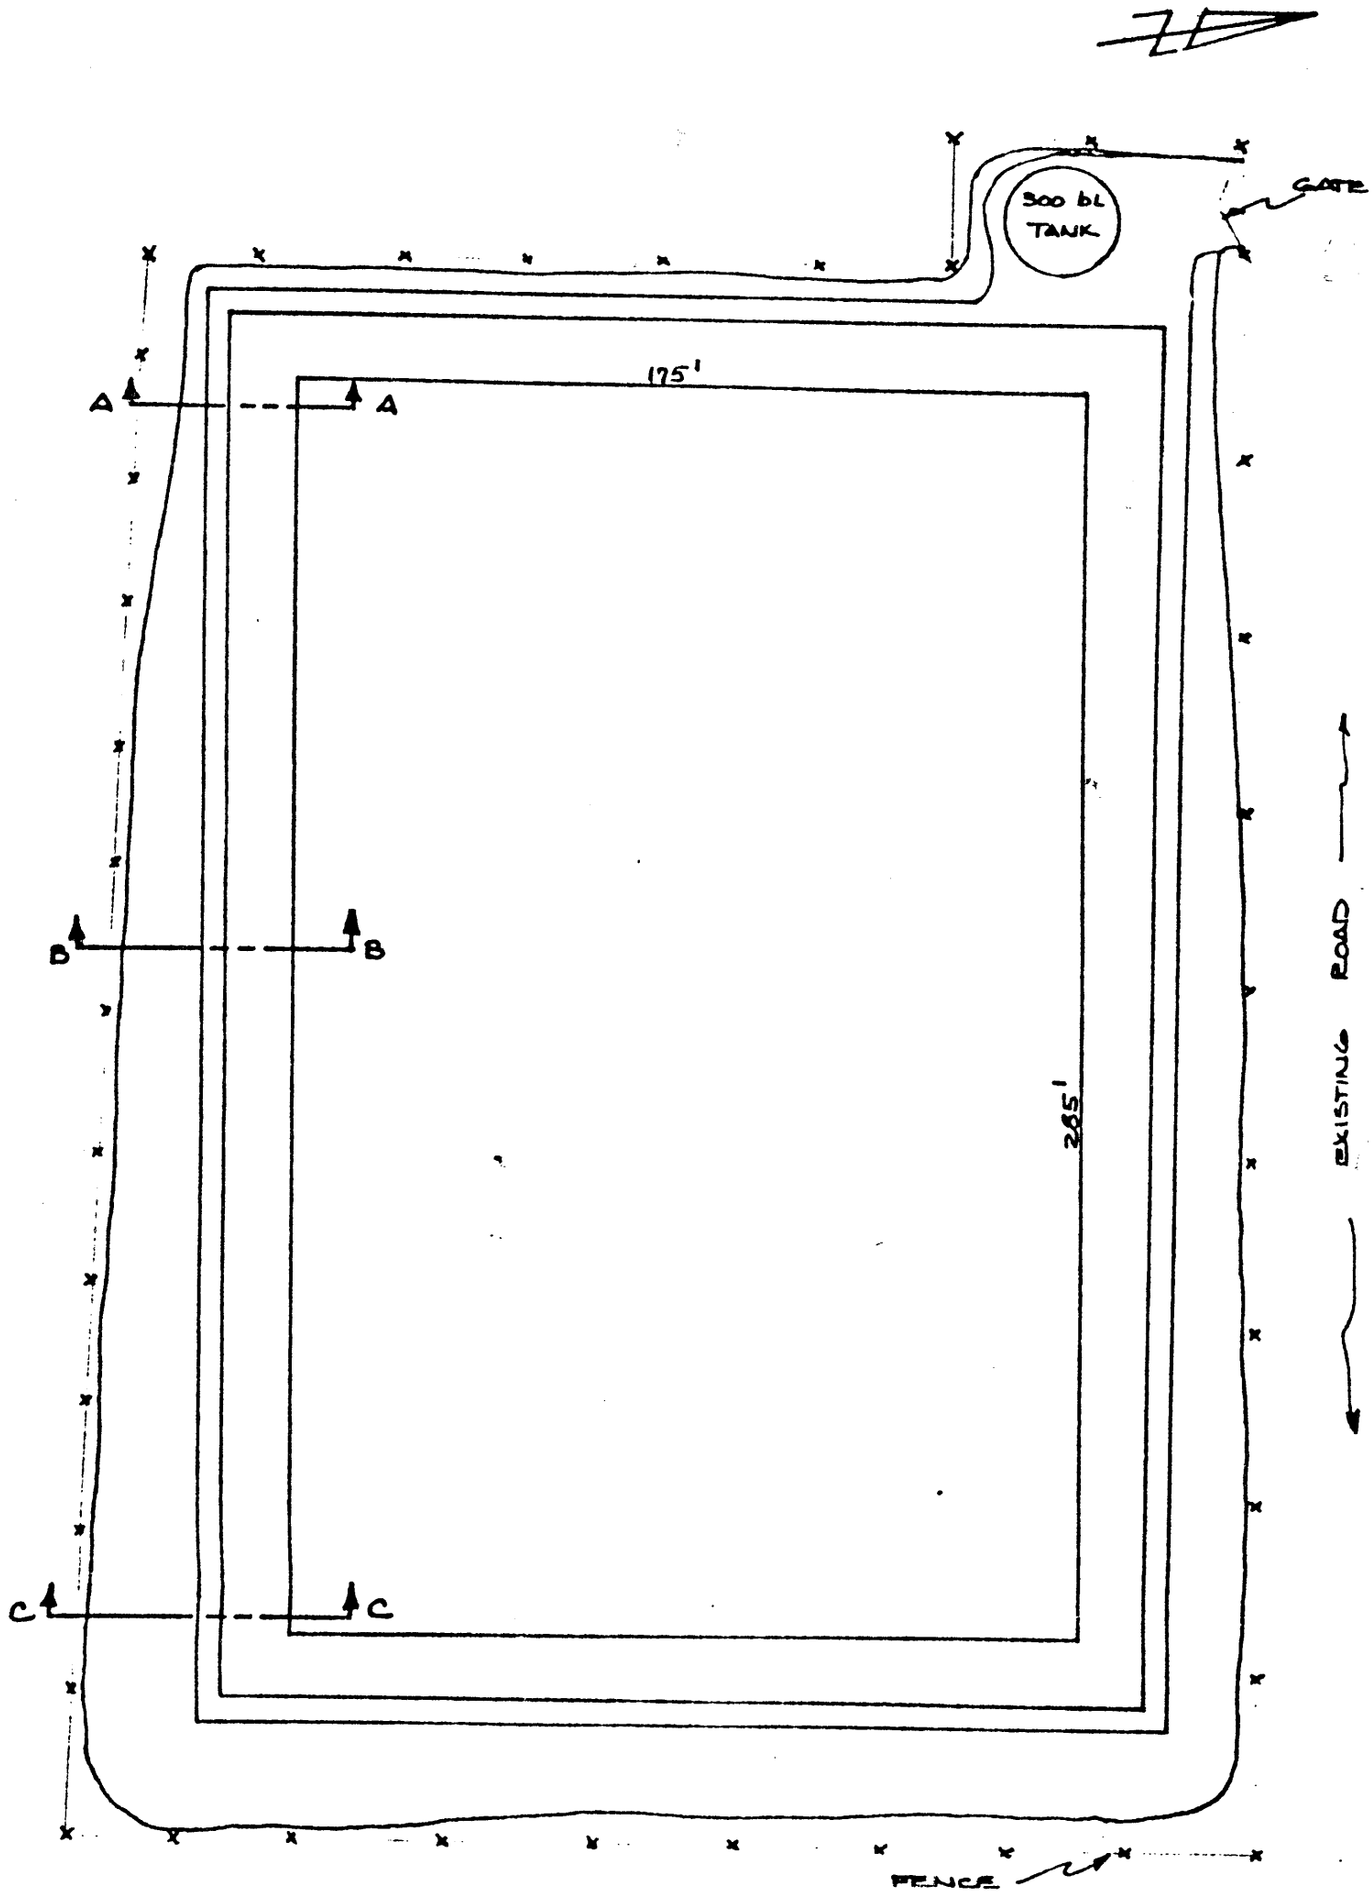

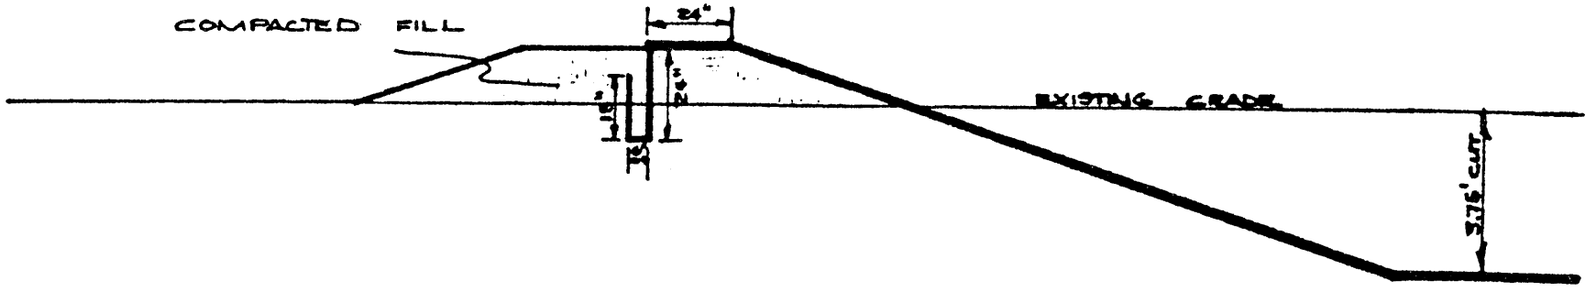

SECTION A-A

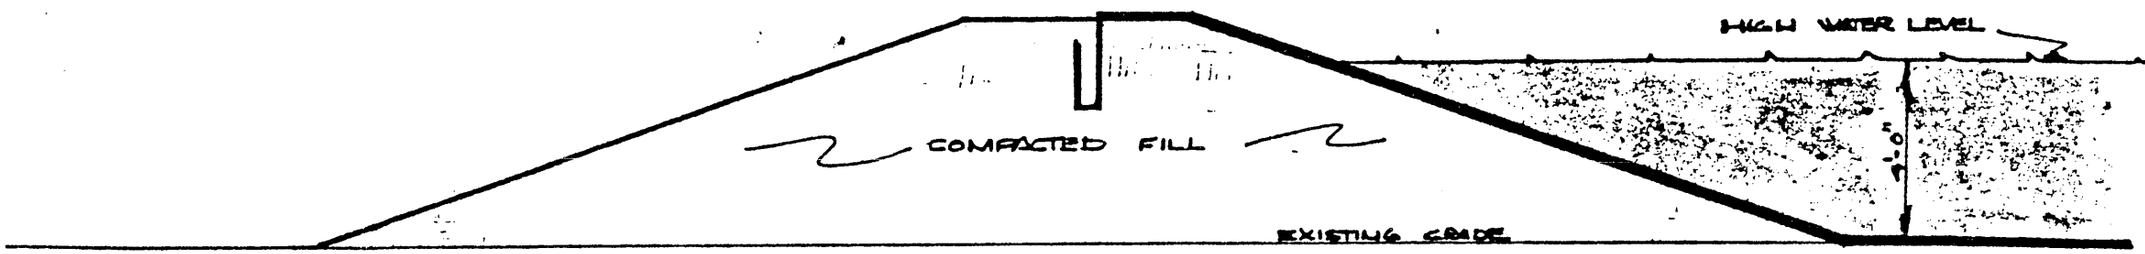

SECTION B-B

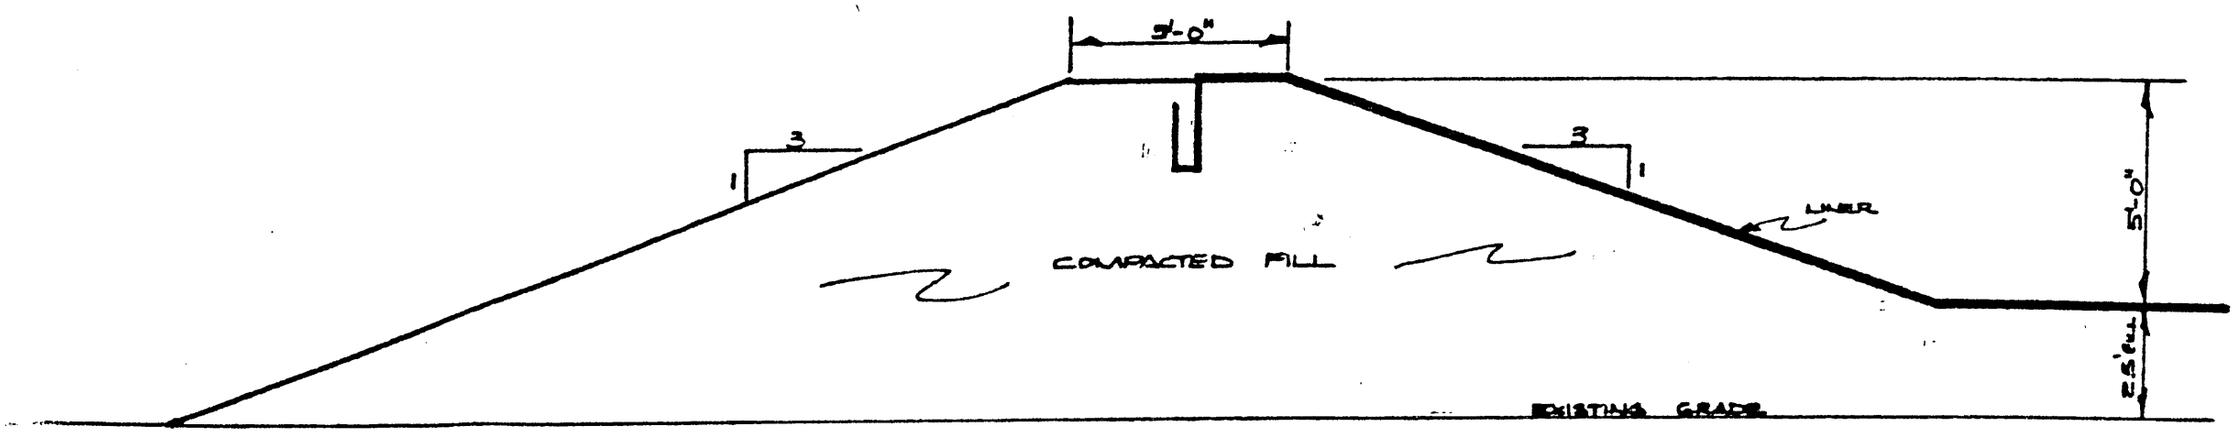

SECTION C-C

EMBANKMENT SECTIONS

SCALE 1" = 4'

LEAK DETECTION SYSTEM

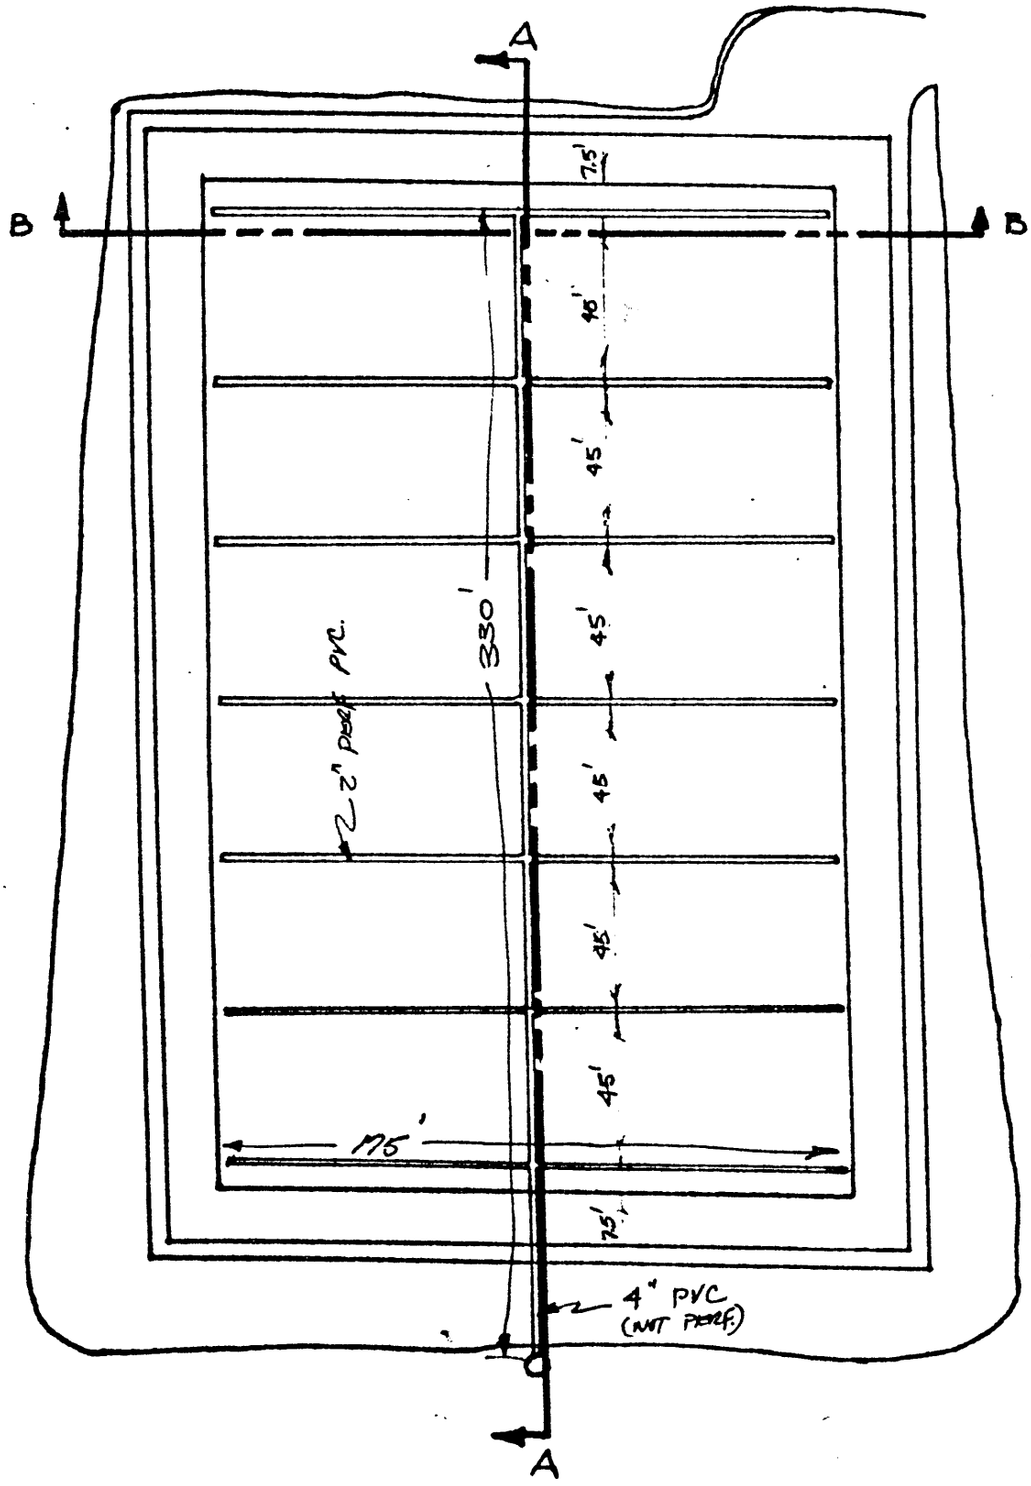

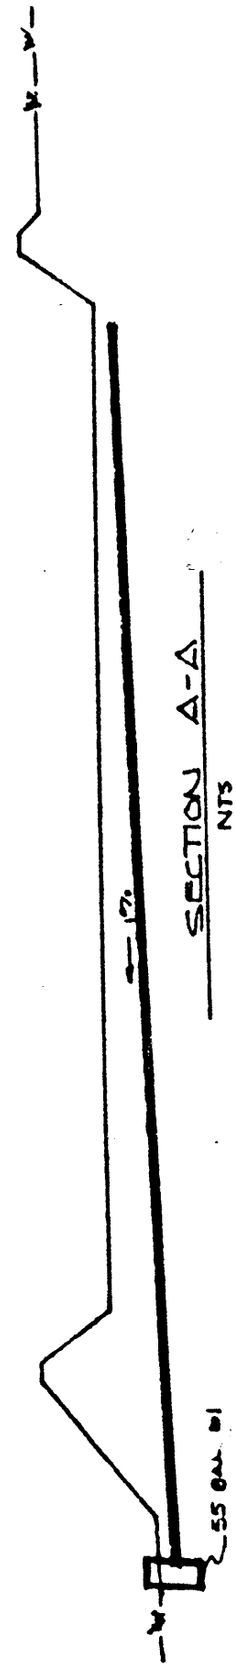

SECTION A-A
NTS

SECTION B-B
NTS

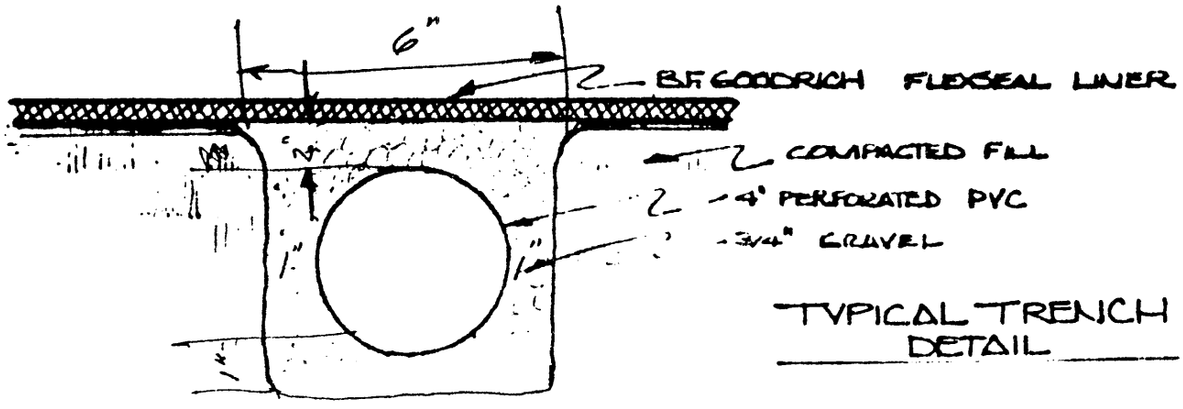

TYPICAL TRENCH DETAIL
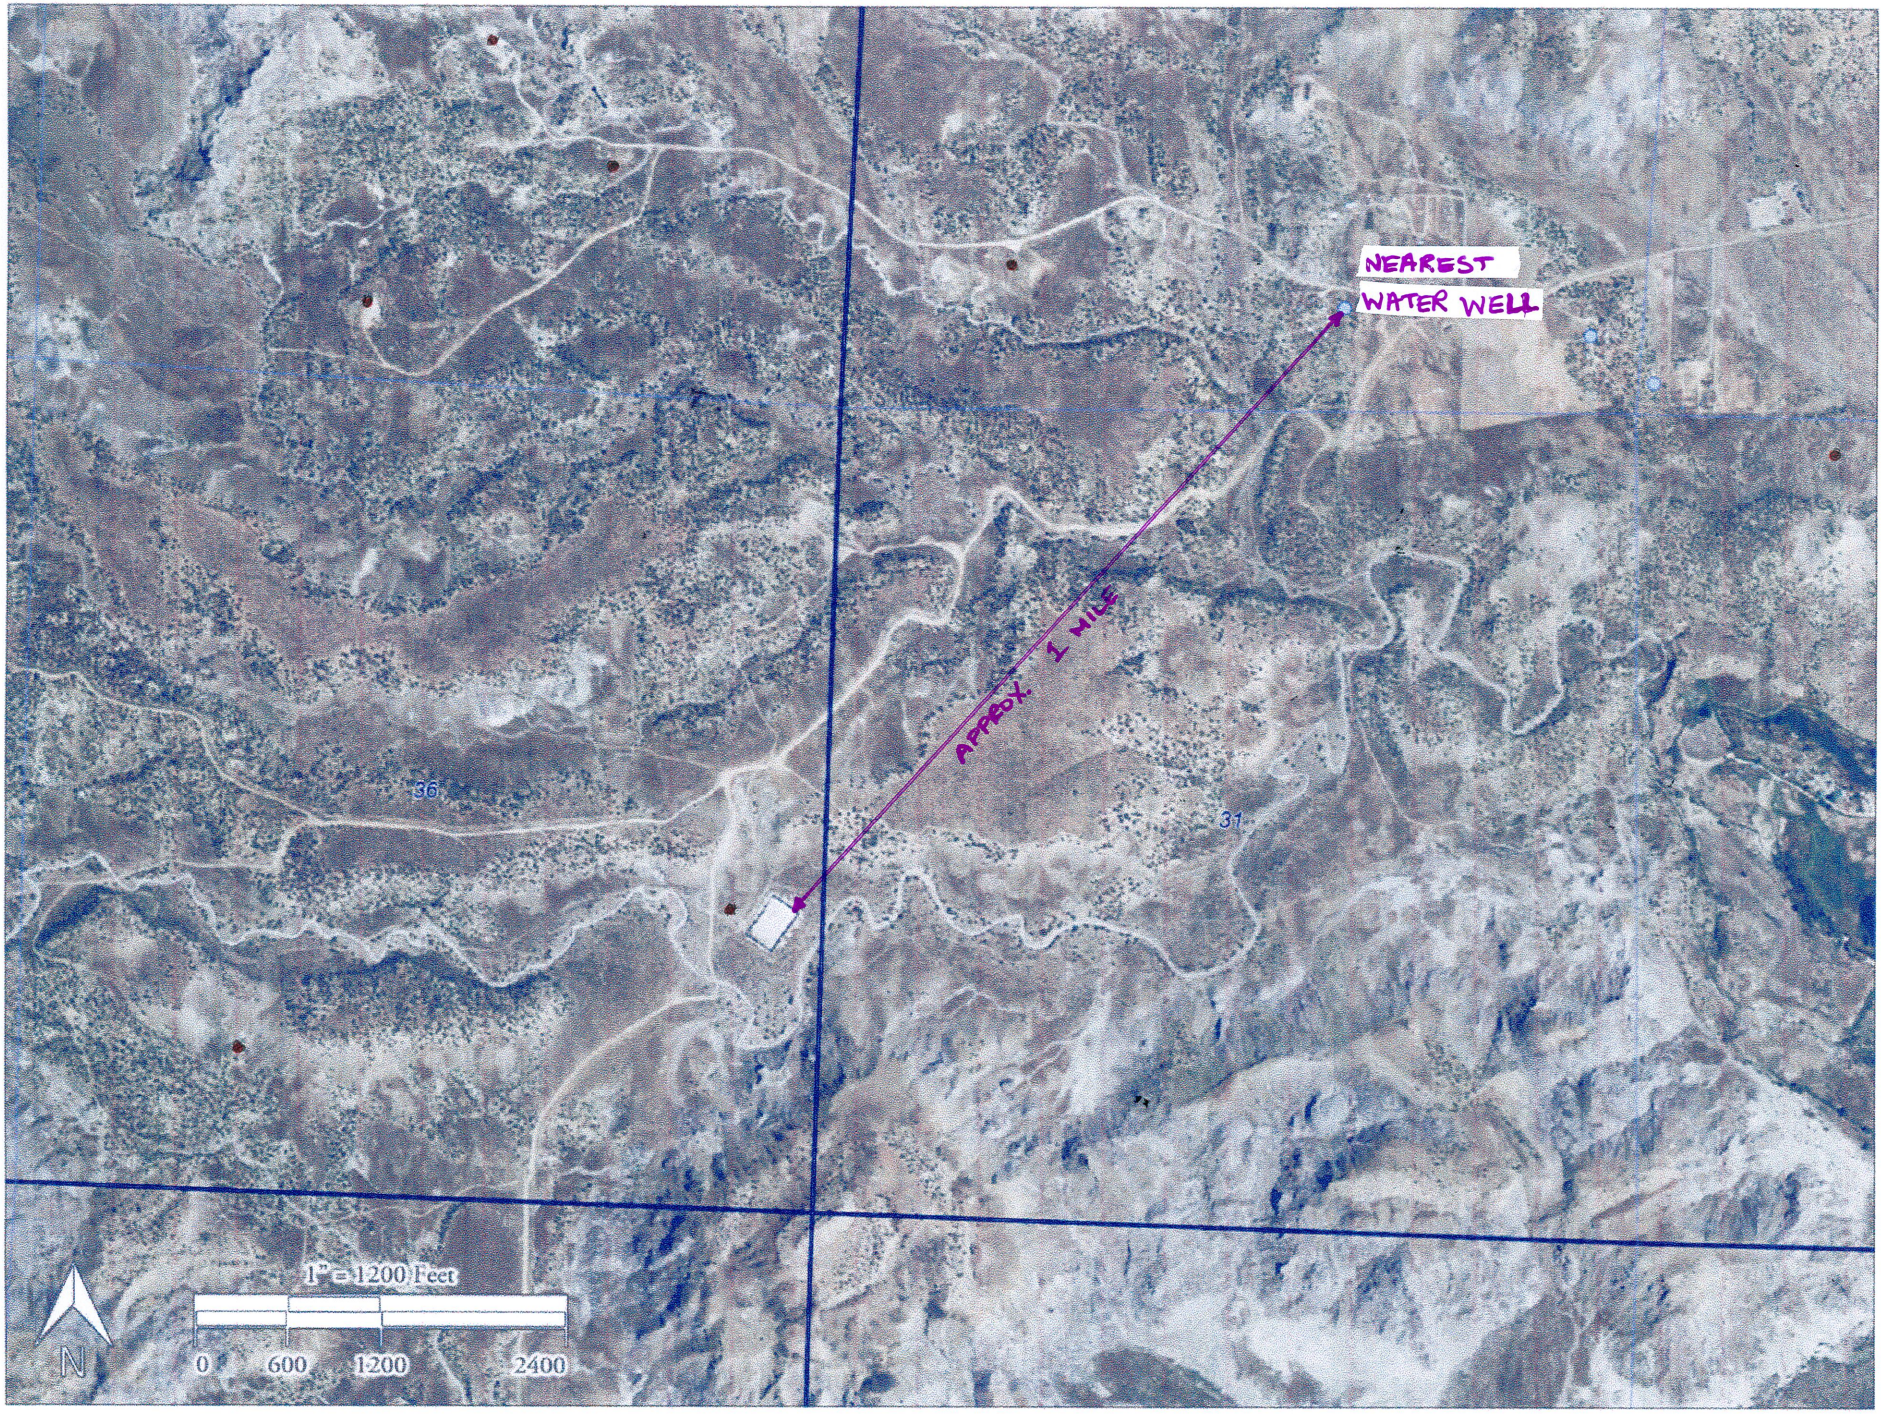
Roan Creek Evaporation Pond and Nearest Water Wells