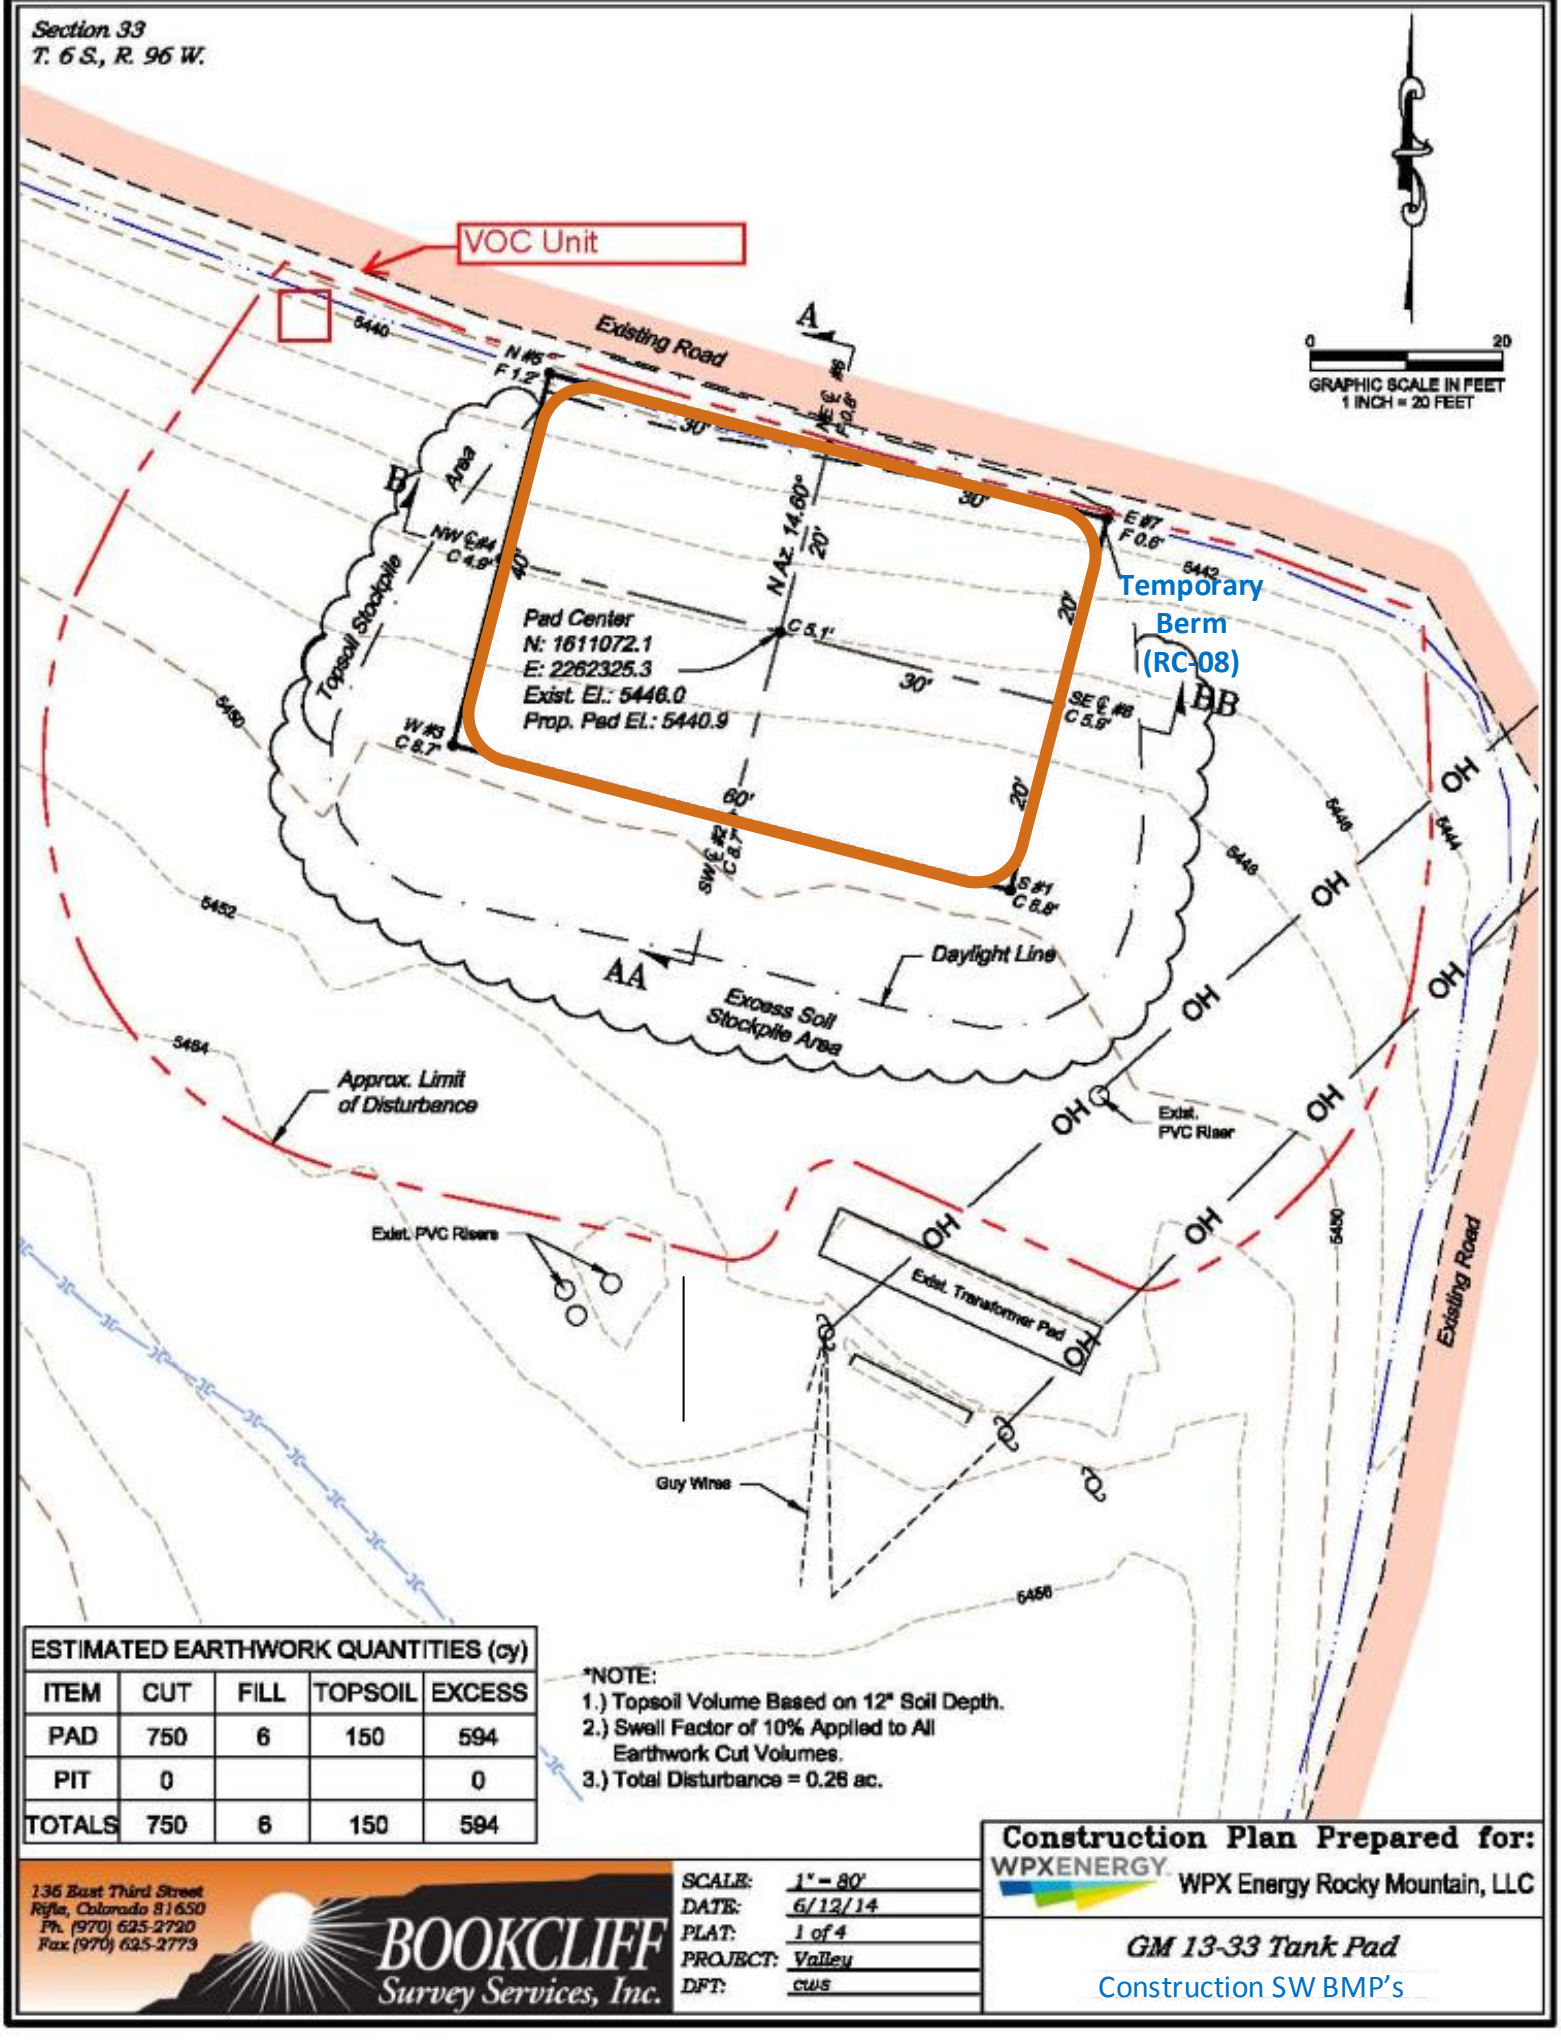

ESTIMATED EARTHWORK QUANTITIES (cy)				
ITEM	CUT	FILL	TOPSOIL	EXCESS
PAD	750	6	150	594
PIT	0			0
TOTALS	750	6	150	594

*NOTE:
1.) Topsoil Volume Based on 12" Soil Depth.
2.) Swell Factor of 10% Applied to All Earthwork Cut Volumes.
3.) Total Disturbance = 0.26 ac.

136 East Third Street
Rifle, Colorado 81650
Ph. (970) 625-2720
Fax (970) 625-2773
BOOKCLIFF Survey Services, Inc.

SCALE:	1" = 80'
DATE:	6/12/14
PLAT:	1 of 4
PROJECT:	Valley
DFT:	cws

Construction Plan Prepared for:
WPXENERGY
WPX Energy Rocky Mountain, LLC

GM 13-33 Tank Pad
Construction SW BMP's