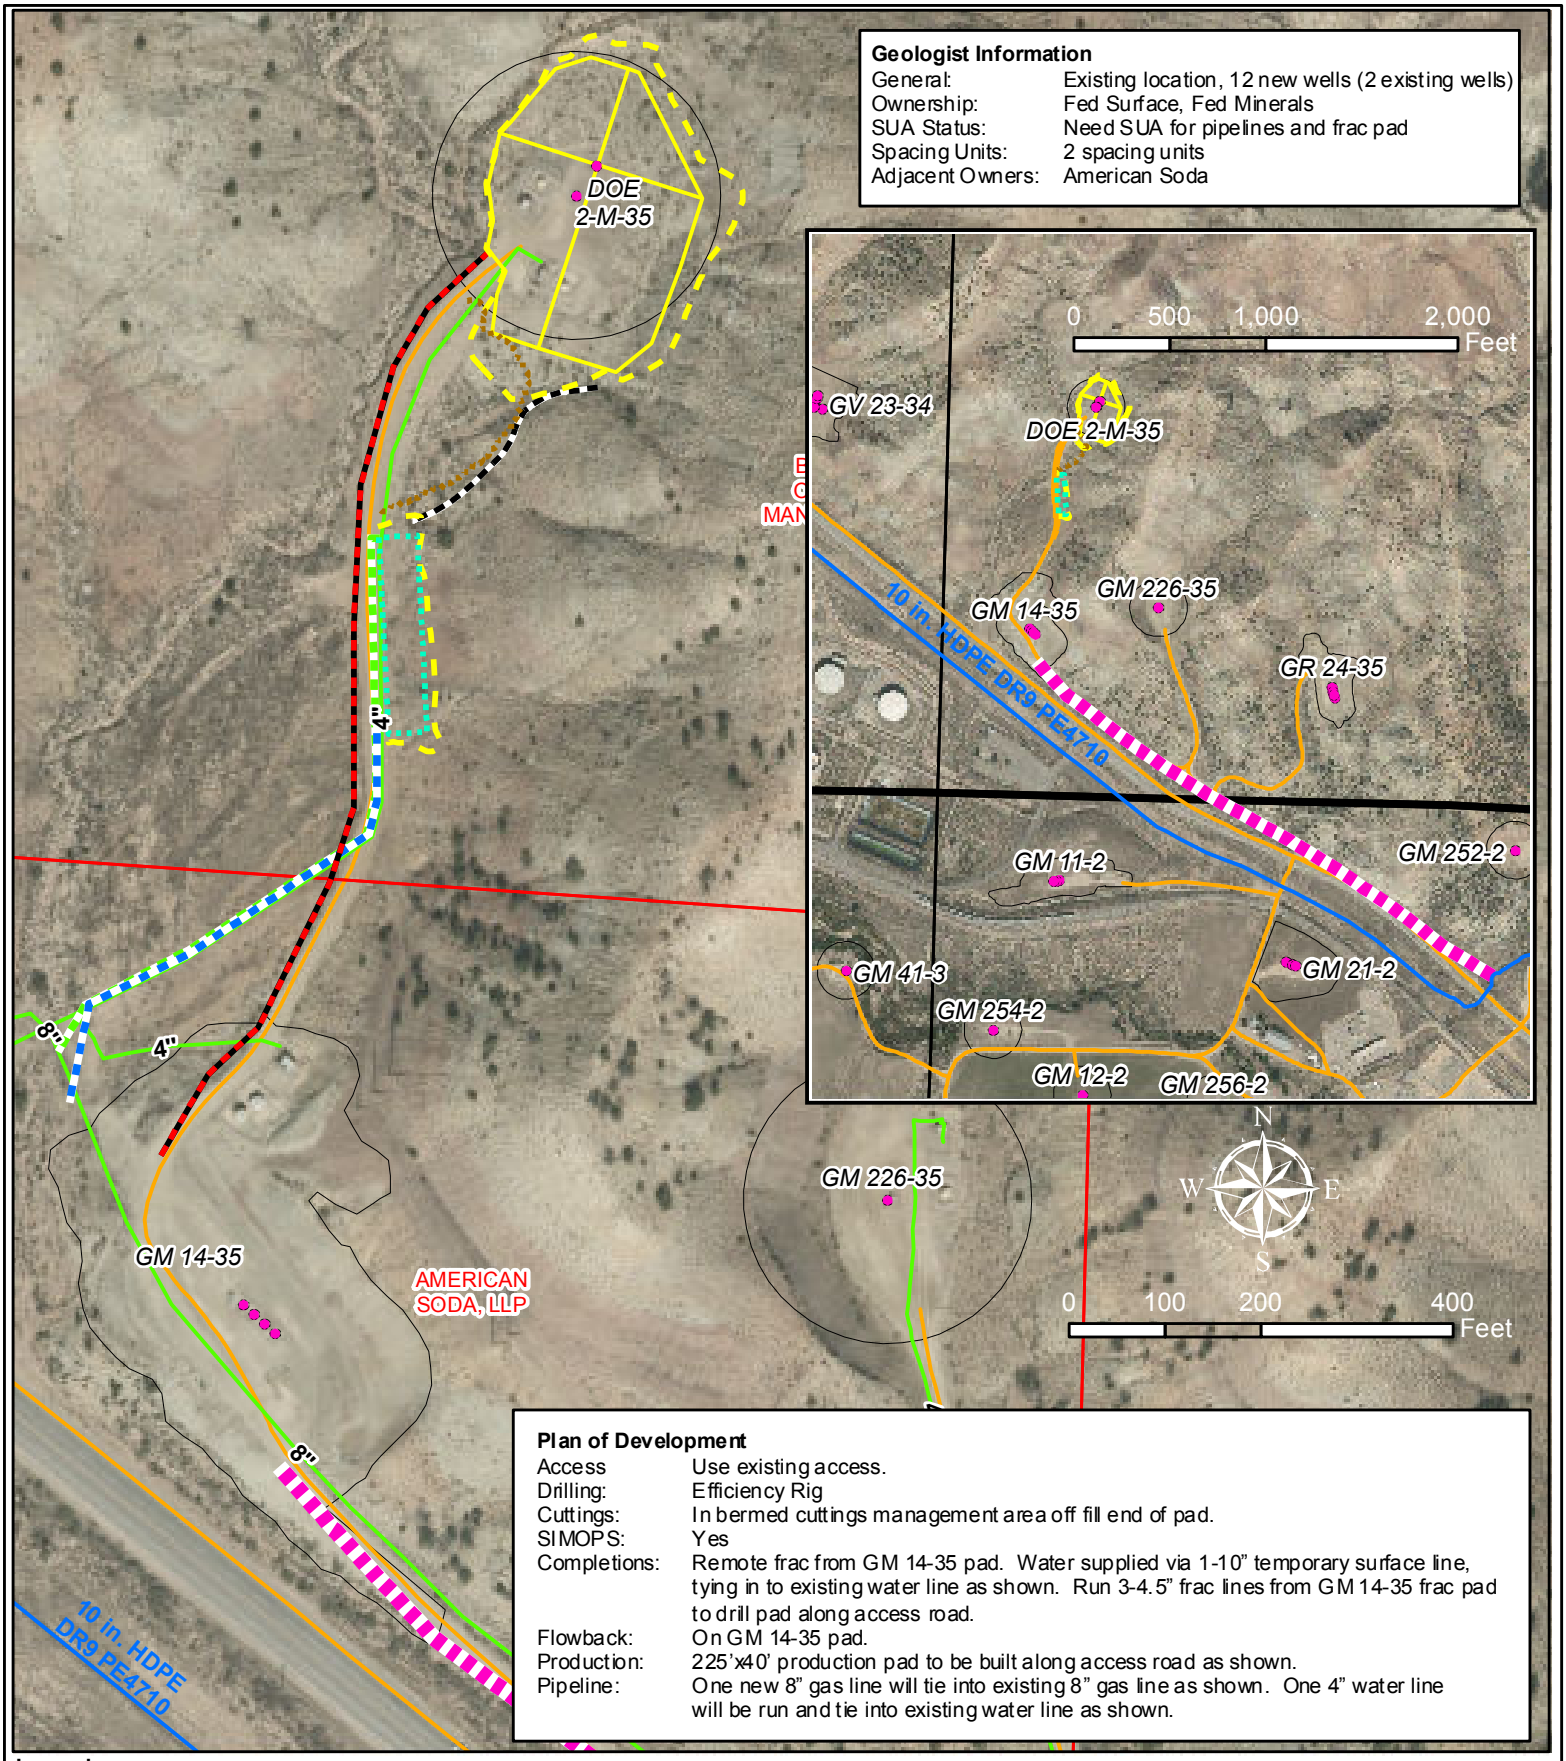

Geologist Information

General:	Existing location, 12 new wells (2 existing wells)
Ownership:	Fed Surface, Fed Minerals
SUA Status:	Need SUA for pipelines and frac pad
Spacing Units:	2 spacing units
Adjacent Owners:	American Soda

Plan of Development

Access	Use existing access.
Drilling:	Efficiency Rig
Cuttings:	In bermed cuttings management area off fill end of pad.
SIMOPS:	Yes
Completions:	Remote frac from GM 14-35 pad. Water supplied via 1-10" temporary surface line, tying in to existing water line as shown. Run 3-4.5" frac lines from GM 14-35 frac pad to drill pad along access road.
Flowback:	On GM 14-35 pad.
Production:	225'x40' production pad to be built along access road as shown.
Pipeline:	One new 8" gas line will tie into existing 8" gas line as shown. One 4" water line will be run and tie into existing water line as shown.

Legend

- Existing WPX Well
- Proposed Water Line
- Proposed Gas Line
- WPX Water Line
- WPX Gas Line
- Existing Pad
- Proposed Cuttings Management Area
- Proposed Production Equipment Area
- Proposed Daylight Line
- Proposed Pad or Pit
- Re-routed Drainage
- Proposed Frac Lines (Temp, Surface)
- Proposed Frac Water Supply (Temp, Surface)
- Parcel Ownership (from Garfield County)
- Existing Road

WPX Energy Rocky Mountain, LLC

DOE 2-M-35 Plan of Development
T6S R96W, Section 35

August 20, 2014

WPXENERGY

T:\Projects\PIC\GrandValley\14\0424_DOE 2-M-35_POD\DOE 2-M-35 POD.mxd mreynold 8/20/2014 2:31:13 PM