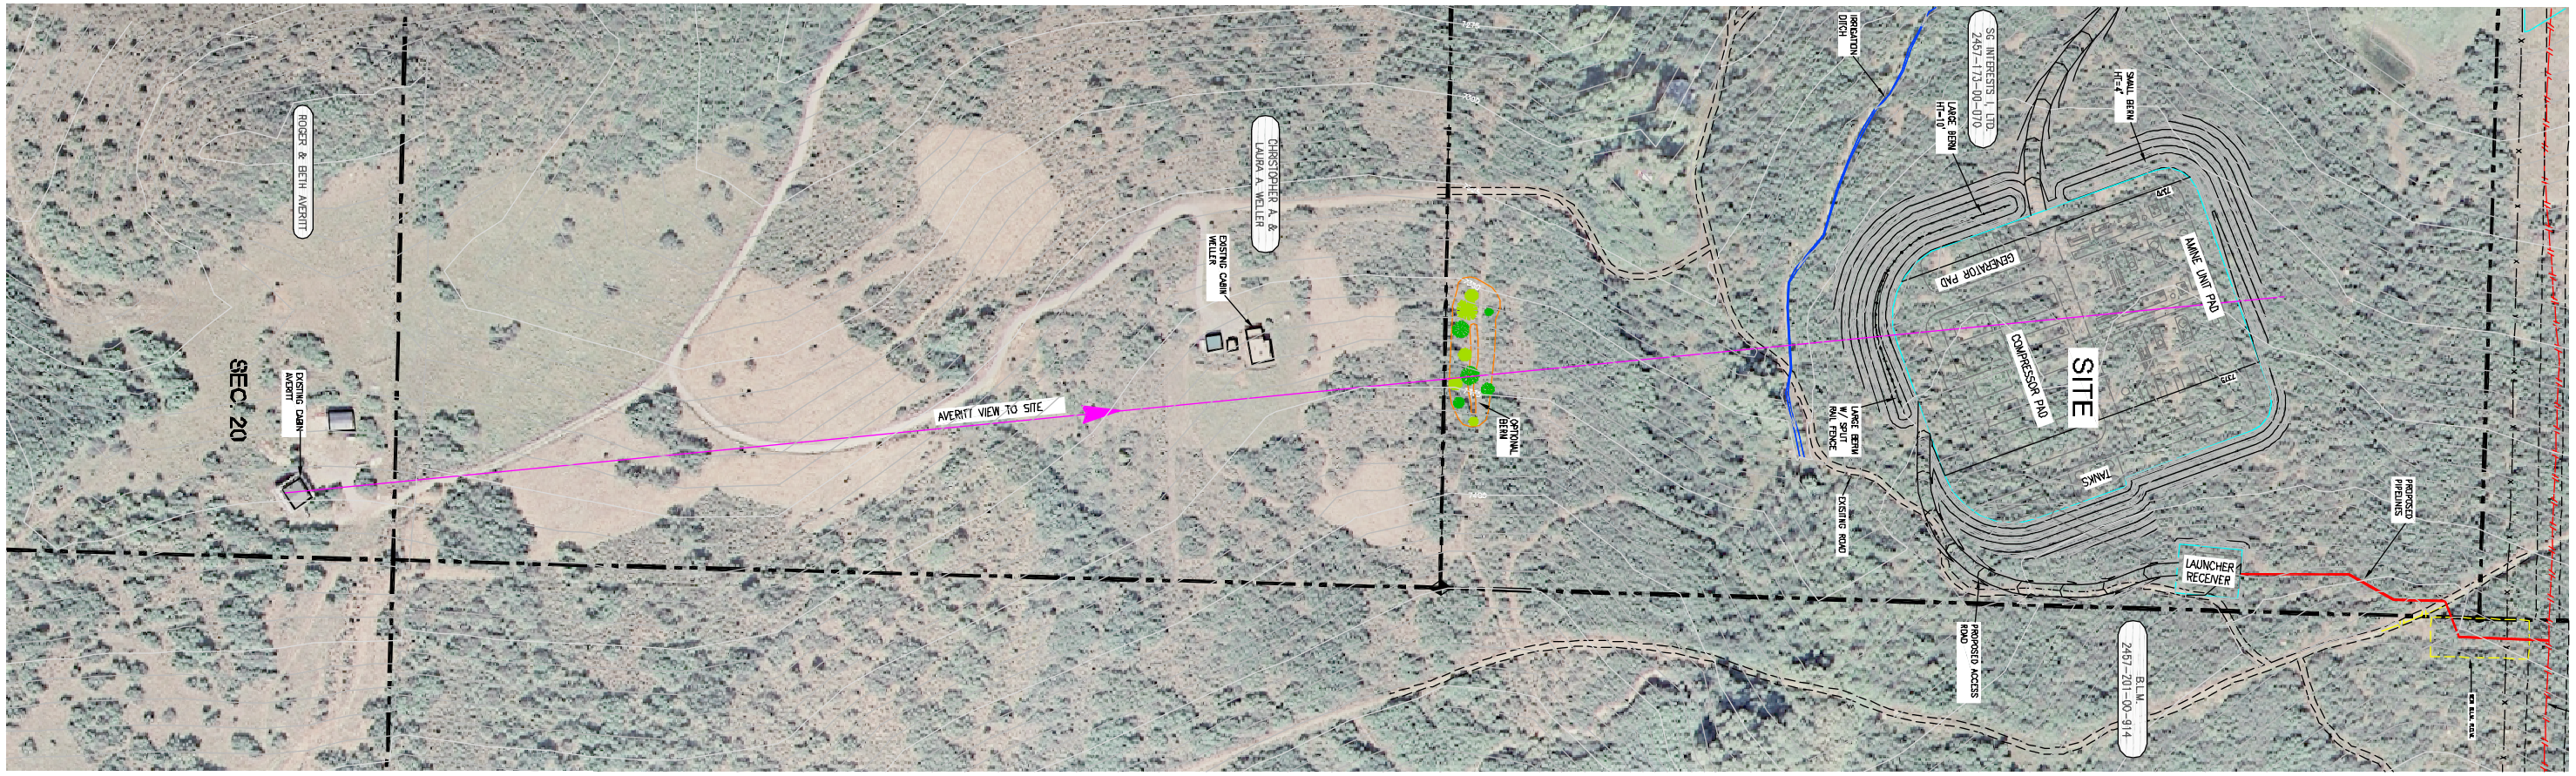

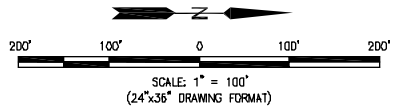

SCALE: 1" = 100'
(24"x36" DRAWING FORMAT)

SECTION 17, T8S, R91W, 6TH P.M.
MESA COUNTY, COLORADO

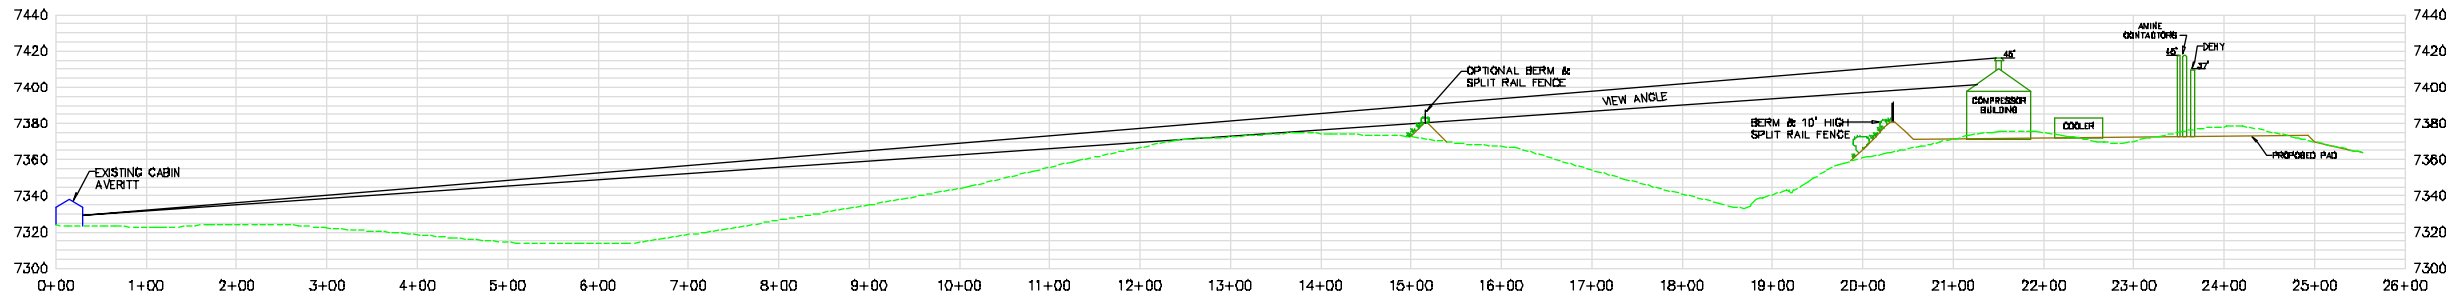

AVERITT VIEW TO SITE
HORIZ: 1" = 100'
VERT: 1" = 60'

NOTES:

1) ALL GAS, WATER AND UTILITY LINES SHOULD BE LOCATED PRIOR TO ANY EXCAVATING, DIGGING, OR TRENCHING ANYWHERE ON OR NEAR THIS SITE.
2) CH2MHILL TRIGON, INC. ASSUMES NO RESPONSIBILITY FOR THE SPECIFIC LOCATION OF ANY BURIED GAS, WATER, OR UTILITY LINES THAT MAY BE PRESENT ON OR NEAR THIS SITE, NOR IS ANY LIABILITY ASSUMED FOR ANY LEGAL ACTION WHICH RESULTS FROM A DISCOVERY OF A GAS, WATER, OR UTILITY LINE IN ADDITION TO OR IN A DIFFERENT LOCATION THAN SHOW ON THIS PLAT.
3) COORDINATE SYSTEM BASED ON WCS 84 UTM ZONE 13.
3) CONTOUR INTERVALS ARE 5'. OFFSITE CONTOUR DATA IS APPROXIMATE.
5) SURFACE OWNERSHIP FROM MESA COUNTY GIS SITE.
6) SOME OF THE PROPOSED STRUCTURES SHOWN IN THE PROFILE ARE NOT ON THE ACTUAL "VIEW TO SITE" LINE. THEY ARE SHOWN FOR REFERENCE ONLY.

REFERENCE DRAWINGS		REVISIONS					
		1	Issued for Review	7/29/10	RA		
DWG. NO.	TITLE	NO.	DESCRIPTION	DATE	BY	CHK.	APPR.

DRAWN BY:	RA	3/4/10
CHECKED BY:		
REVIEWED BY:		
APPROVED BY:		
SCALE:	SCALE:1"=100'	

PREPARED FOR:
SG INTERESTS I, LTD.
ONE WILLIAMS PLAZA, SUITE 480
HOUSTON, TEXAS 77007

CH2MHILL
150 TECH CENTER DRIVE, SUITE E
DURANGO, COLORADO 81301-6845
970-385-9100

SCREENING PLAN – AVERITT VIEW
DIVIDE CREEK TREATMENT SITE
DIVIDE CREEK TREATMENT SITE — MESA COUNTY, COLORADO

PROJECT NUMBER	DRAWING NUMBER	REV.
404823	Screening Plan-Averitt	A

Jul 30, 2010 - 12:44pm by ramdor - Path = K:\Jobs\SG Interests\Divide Creek Treating Site - 2010\H-Dwgs\H2 Plant&Facility\H2C Civil_Struc\Screening Plan Averitt.dwg