Existing

KB=11'

HSR Ebaugh 15-36

(Spud 9/23/91)

API: 05-123-15259

Proposed

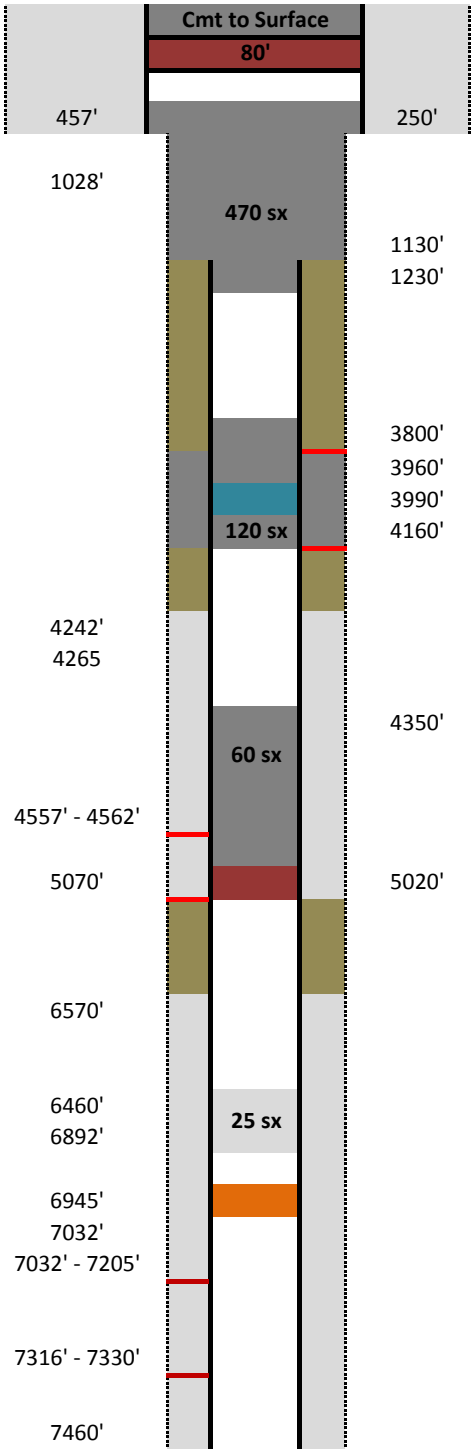

KB: 4872'
GL: 4862'

Casing Size/Depth: 8-5/8", 24#/ft @ 457'

Fox Hills Marker 1028'

1130' Cut Casing
1230' Stub Plug Bottom

3800' Cement Plug Top
3960' Top Squeeze Perfs
3990' New CICR
4160' Bottom Squeeze Perfs

Remedial Top Cement 4242'
Sussex Top 4265

4350' Cement Plug Top

Sussex Perfs 4557' - 4562'

Squeeze Perfs/Remedial Bottom Cement 5070'

5020' New CIBP

CBL Primary TOC 6570'

Abandonment Cement Plug Top 6460'
Abandonment Cement Plug Bottom 6892'

Existing CIBP 6945'
Niobrara Top 7032'
Niobrara Perfs 7032' - 7205'

Codell Perfs 7316' - 7330'

Casing Size/Depth: 4-1/2'', 11.6 #/ft @ 7460'

Stub Plug Top 250'