Existing

KB=10'

Karich 2-32

(Spud 6/10/94)

API: 05-123-18272

Proposed

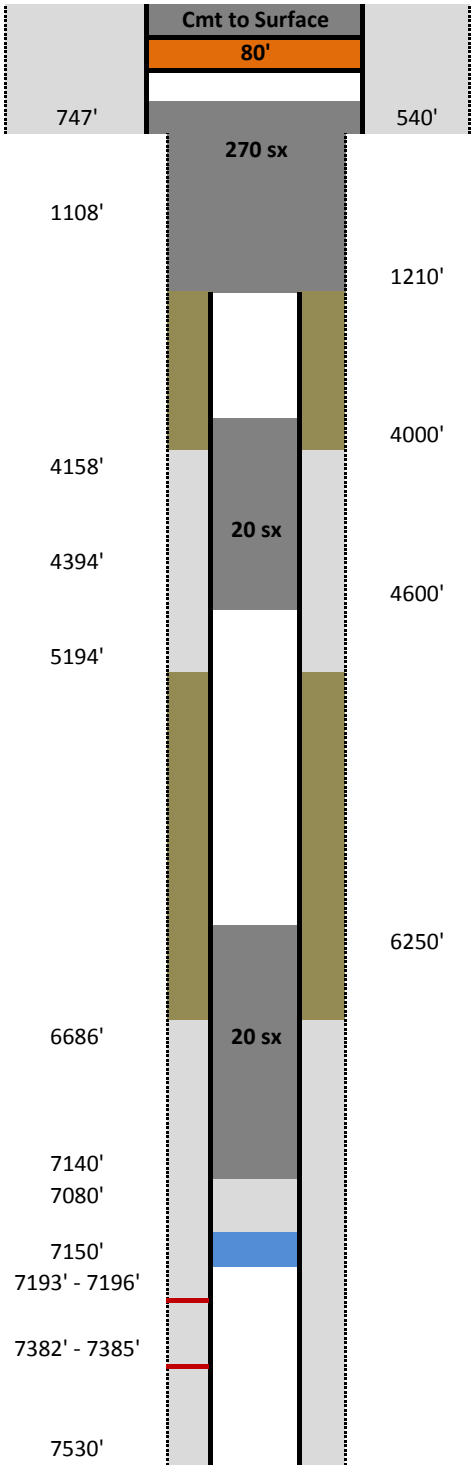

KB: 4915'

GL: 4905'

Casing Size/Depth: 8-5/8", 24#/ft @ 747'

Fox Hills Marker 1108'

Top Primary First Stage Cement 4158'

Sussex Top 4394'

Bottom Primary First Stage Cement 5194'

Top Primary Second Stage Cement 6686'

Niobrara Top 7140'

CIBP Cement Cap Top 7080'

Existing Cement Capped CIBP 7150'

Niobrara Perfs 7193' - 7196'

Codell Perfs 7382' - 7385'

Casing Size/Depth: 2-7/8'', 6.5 #/ft @ 7530'

540' Stub Plug Top

1210' Cut Casing/Stub Plug Bottom

4000' Cement Plug Top

4600' Cement Plug Bottom

6250' Cement Plug Top