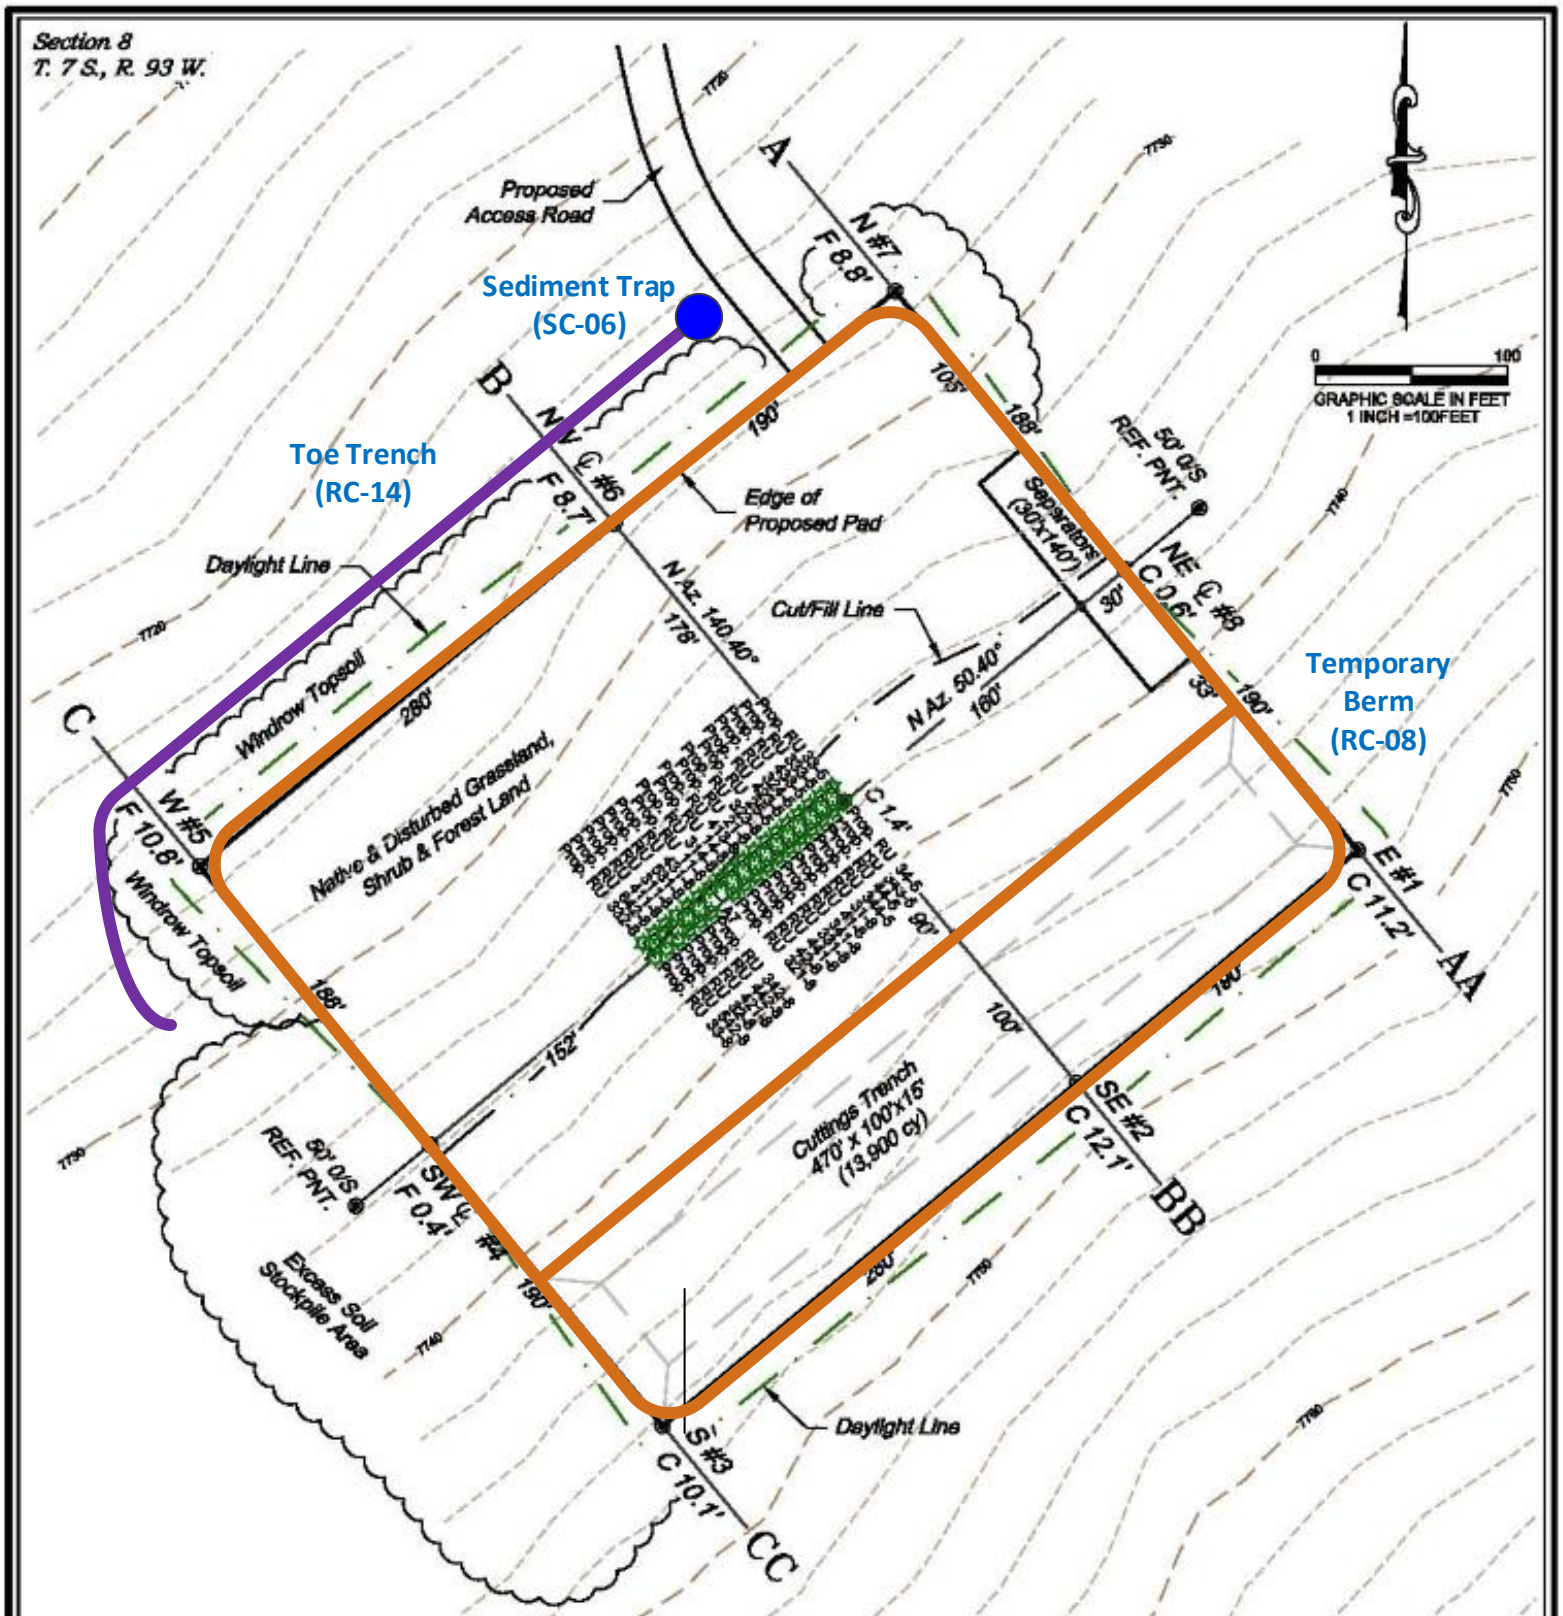

ESTIMATED EARTHWORK QUANTITIES (cy)				
ITEM	CUT	FILL	TOPSOIL	EXCESS
PAD	23950	16940	7500	-490
PIT	19300			19300
TOTALS	43250	16940	7500	18810

*NOTE:
1.) Topsoil Volume Based on 12" Soil Depth.
2.) 10% Swell Factor Applied to Earthwork Cut Volume.
3.) Total Disturbed Area = ±7.74 ac.

136 East Third Street
Rifle, Colorado 81650
Ph. (970) 625-2720
Fax (970) 625-2773
BOOKCLIFF Survey Services, Inc.

SCALE: 1" = 100'
DATE: 10/15/14
PLAT: 2 of 7
PROJECT: Valley
DFT: cws

Construction Plan Prepared for:
WPXENERGY
WPX Energy Rocky Mountain, LLC

RU 21-8 Drill Pad - Plat 2
Construction SW BMP's