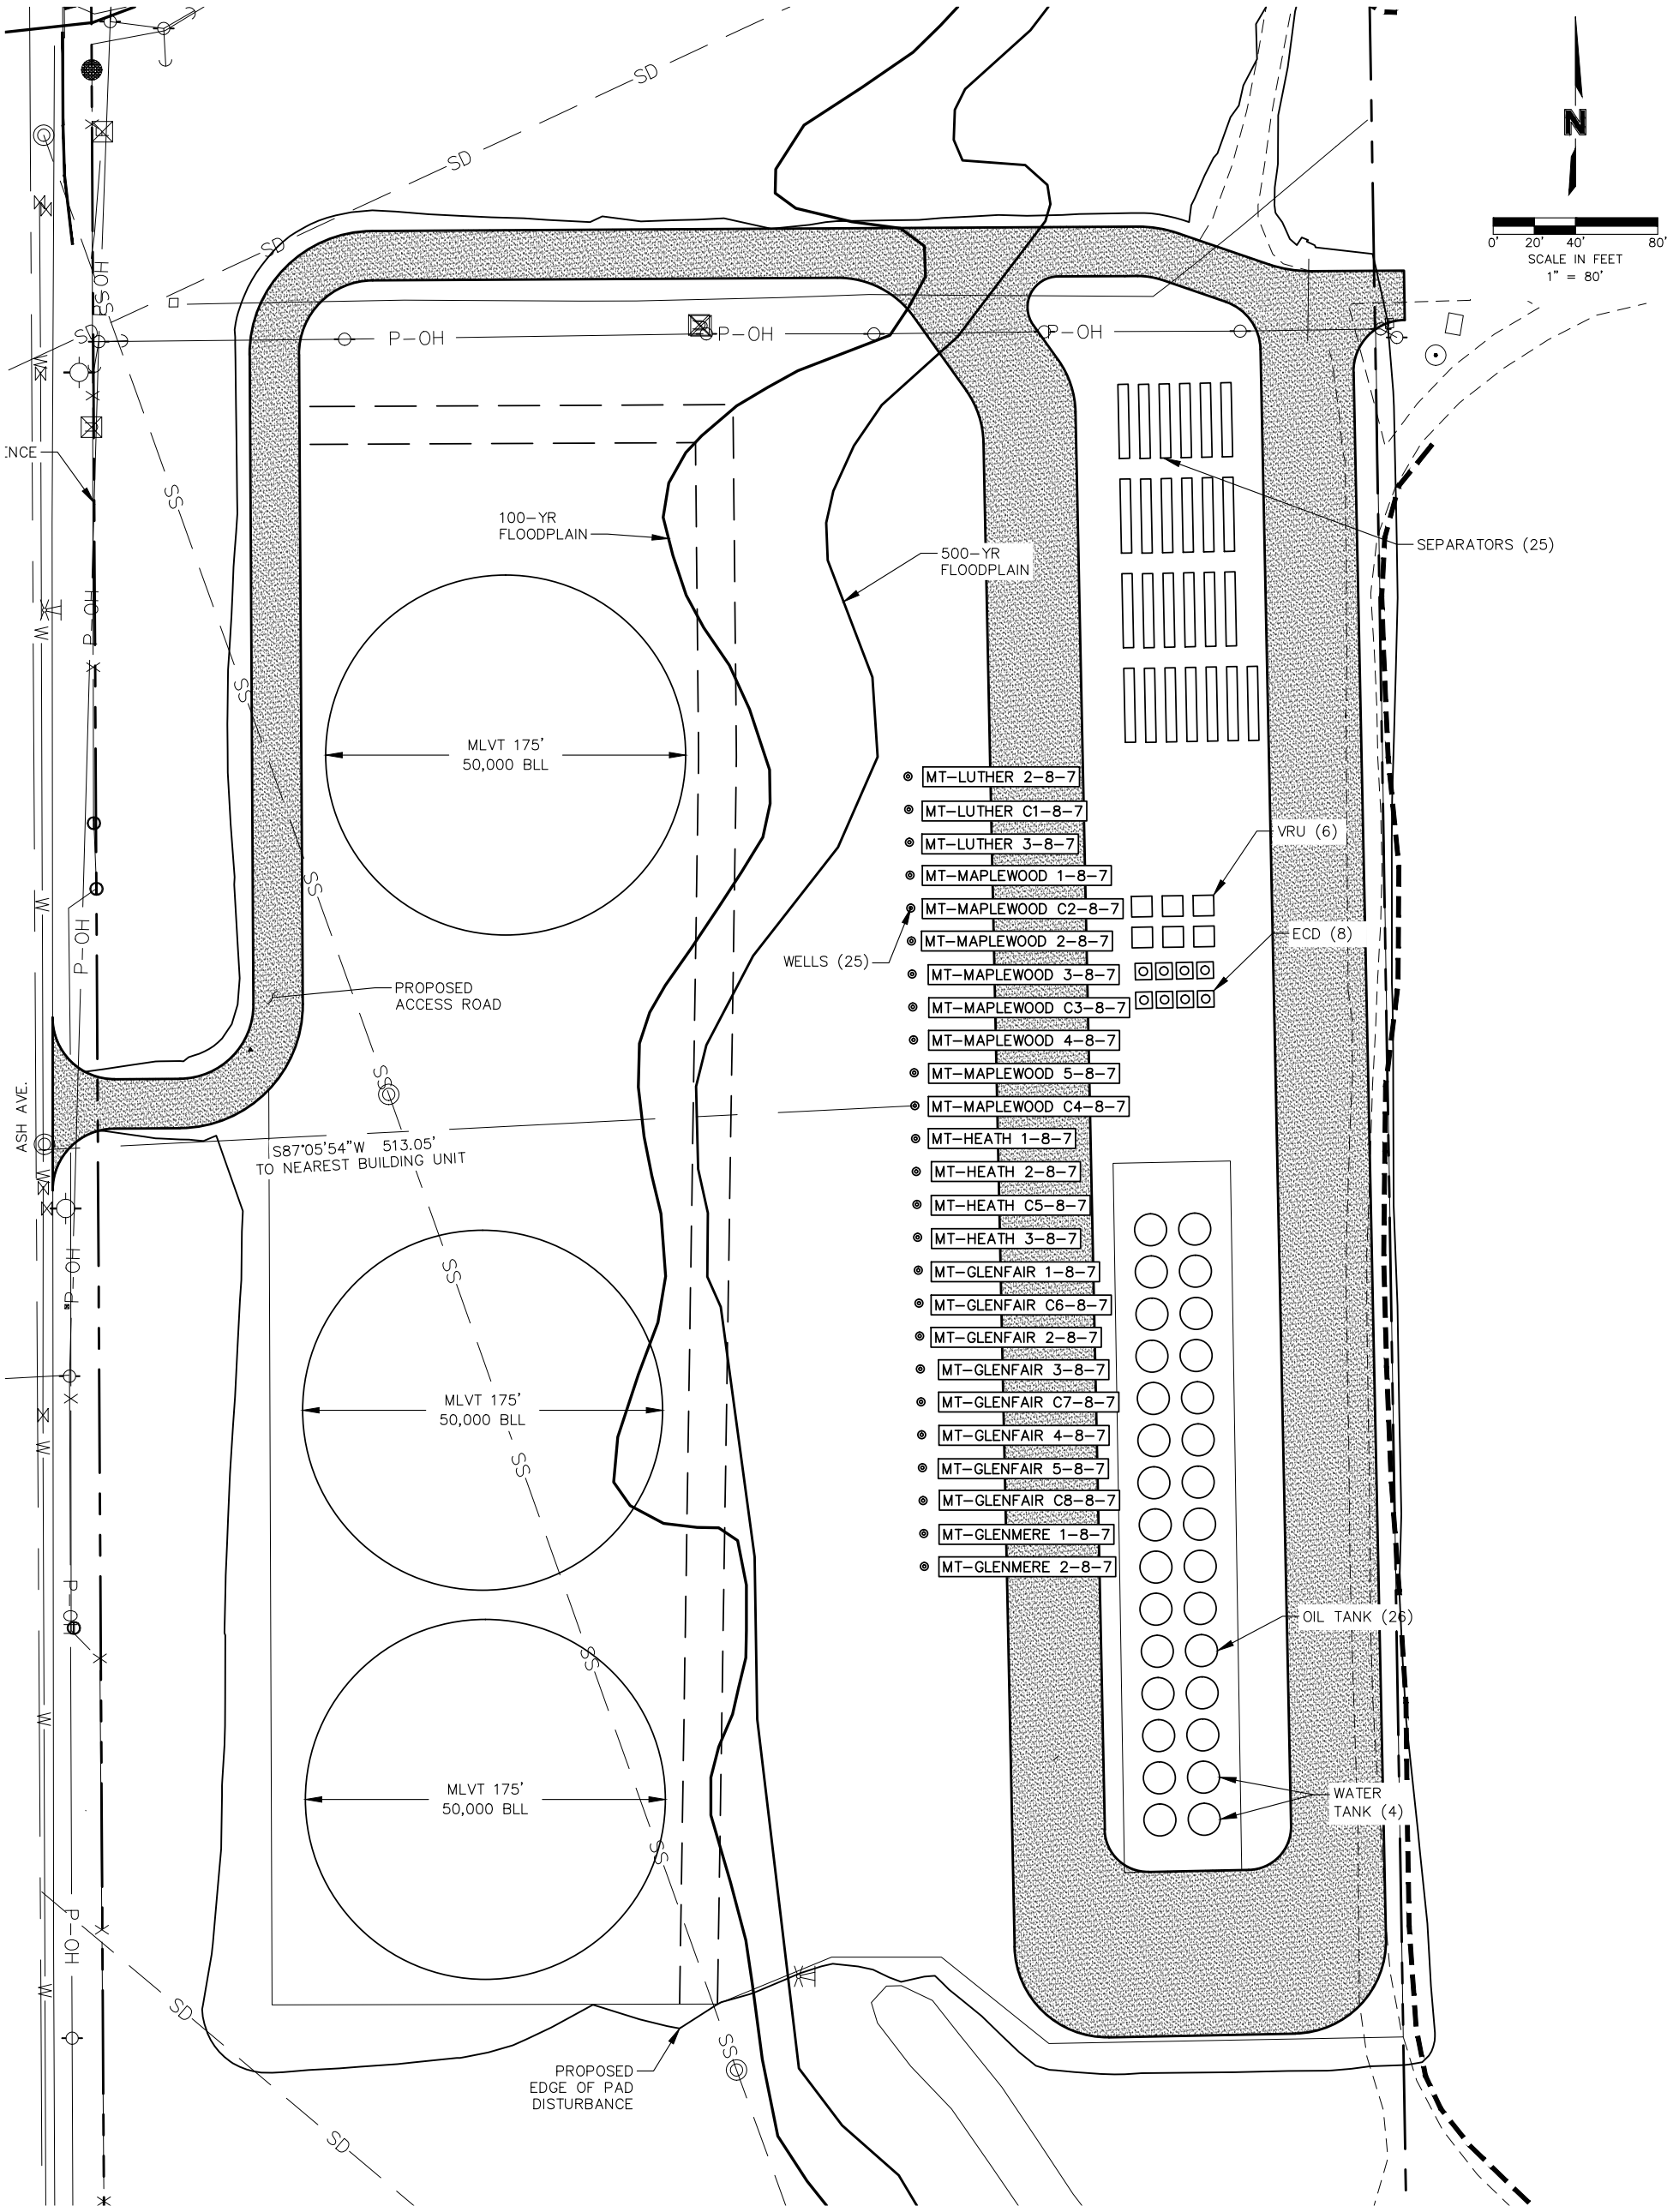

PROPOSED EQUIPMENT	
WELLS	25
SEPARATORS	25
OIL TANKS	26
WATER TANKS	4
VRU	6
ECD	8

OPERATOR: EXTRACTION OIL AND GAS, LLC
OPERATOR ID: 10459
ADDRESS: 370 17th St. SUITE 5300, DENVER, CO 80202
PHONE: (720) 557-8300
SURFACE LOCATION: NW1/4, SEC 9, T5N, R65W
LOCATION ID:

OLSSON ASSOCIATES
5285 McWhinney Boulevard
Suite 160
Loveland, CO 80538
TEL 970.461.7733

ASH 9-B PROJECT

FACILITY LAYOUT

GREELEY, COLORADO | 2015

EXTRACTION Oil & Gas

Drawn By:	MH
Checked By:	EKM
Approved By:	--
Project No.:	014-1437
DWG Name:	141437_FACIL01.dwg
Date:	06/30/2015

FIGURE 1