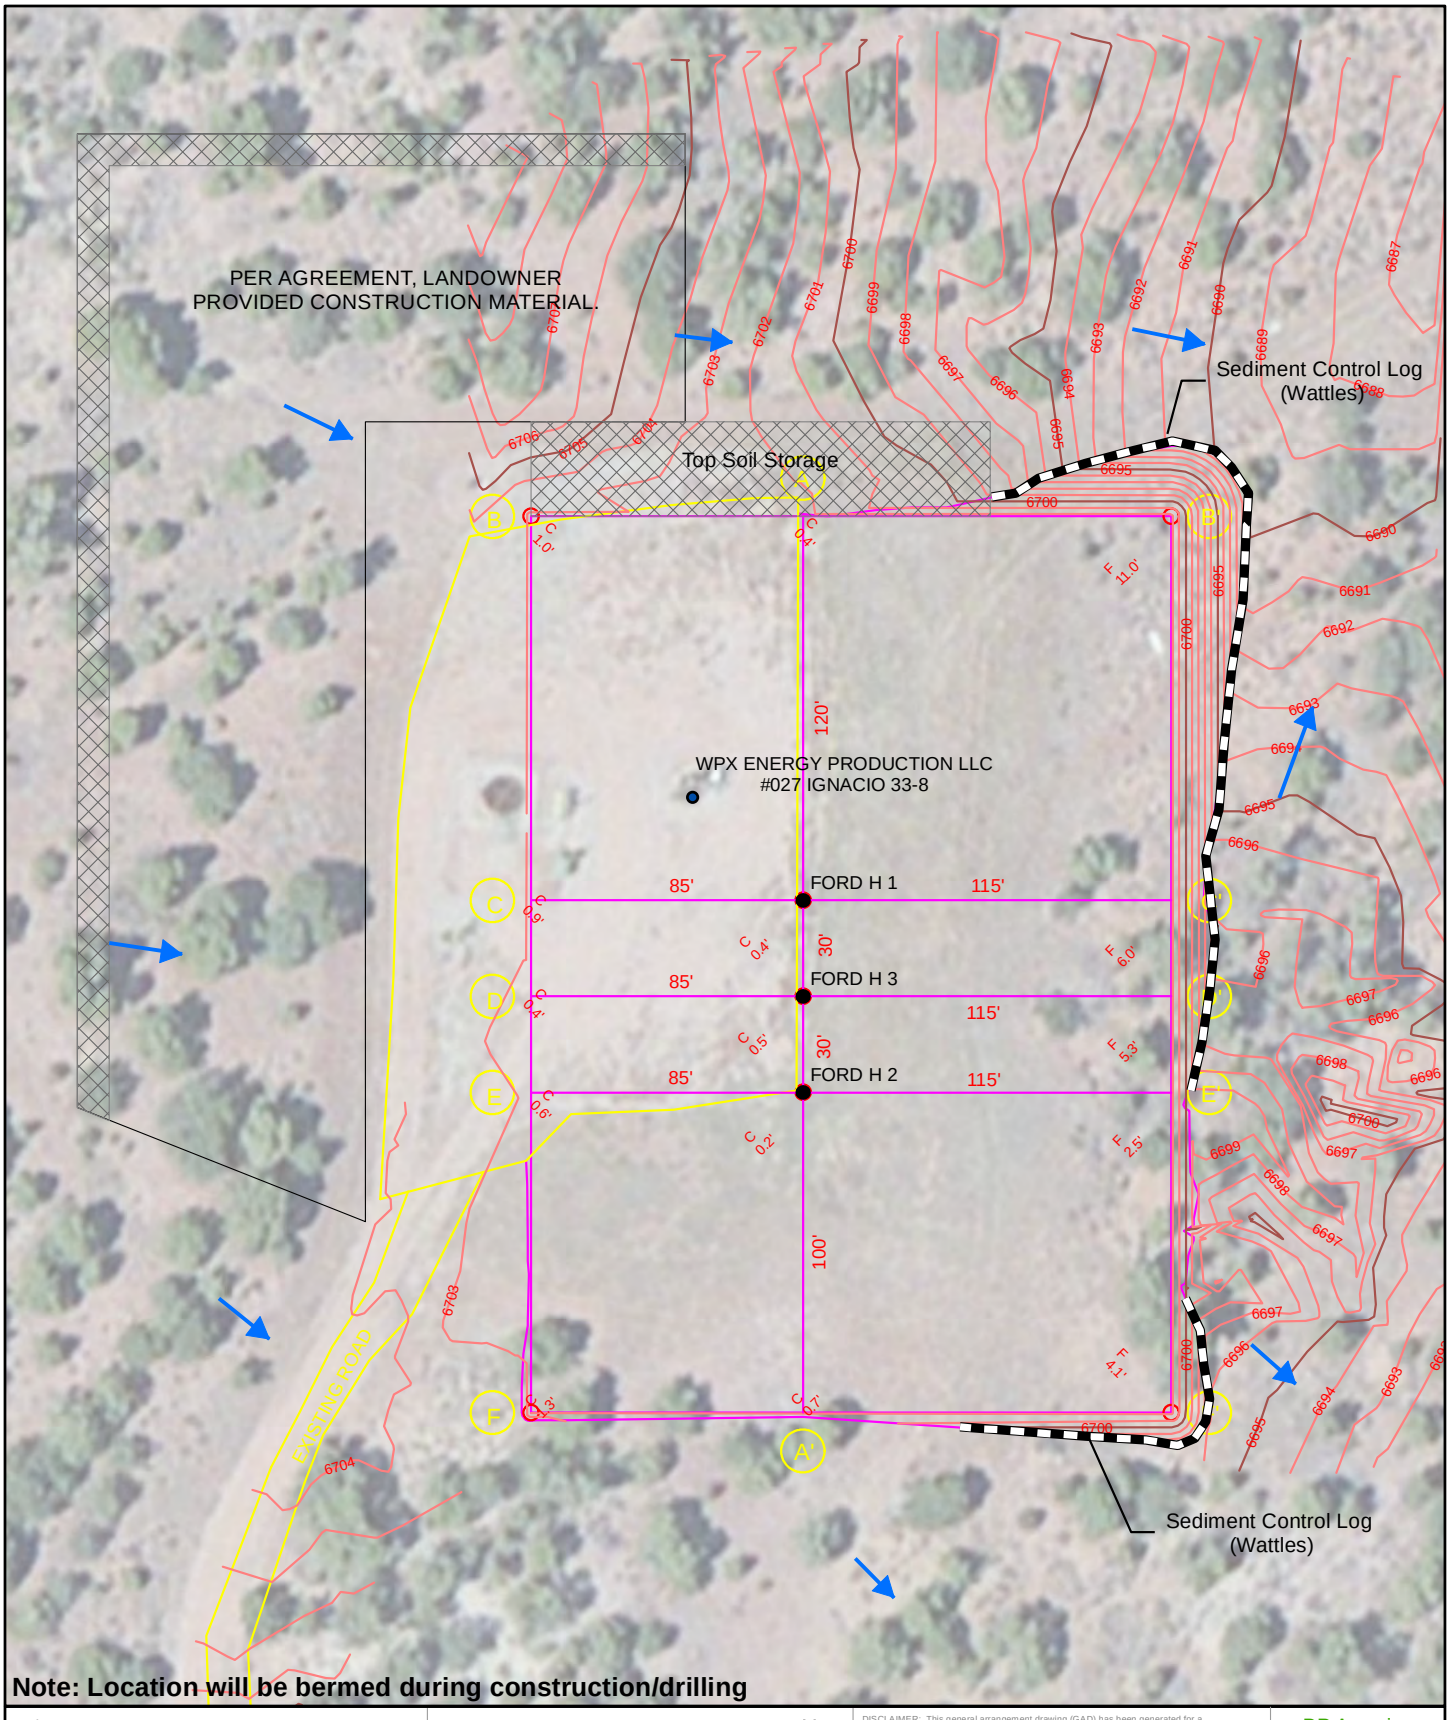

Proposed Well
Flow Direction
Sediment Control Log
Top Soil Storage

LAND TYPE: FEE
LAT: 37.12127275 N
LONG: 107.70793252 W
NW¼ SEC 10, T33N R 08W

1:720

0 55 110 Feet

N

DISCLAIMER: This general arrangement drawing (GAD) has been generated for a preliminary discussion of a proposed access road, pipeline, drillsite or other type of facility. The location and arrangement thereof are approximate and subject to change at any time, whether due to on-the-ground surveys, regulatory requirements or (without limitation) other factors. Reclamation plans do not reflect cut and fill slopes and are subject to change as data is acquired. This GAD is confidential and its duplication or distribution requires written permission from BP America Production Company.

BP America
San Juan North
Durango, CO

FORD H 1 2 3

Construction/Supplemental Stormwater Plan

9/1/2015	SCALE AS NOTED	PROJ #	La Plata County, Colorado	REV 0
DB -	ENGINEER	FILE		