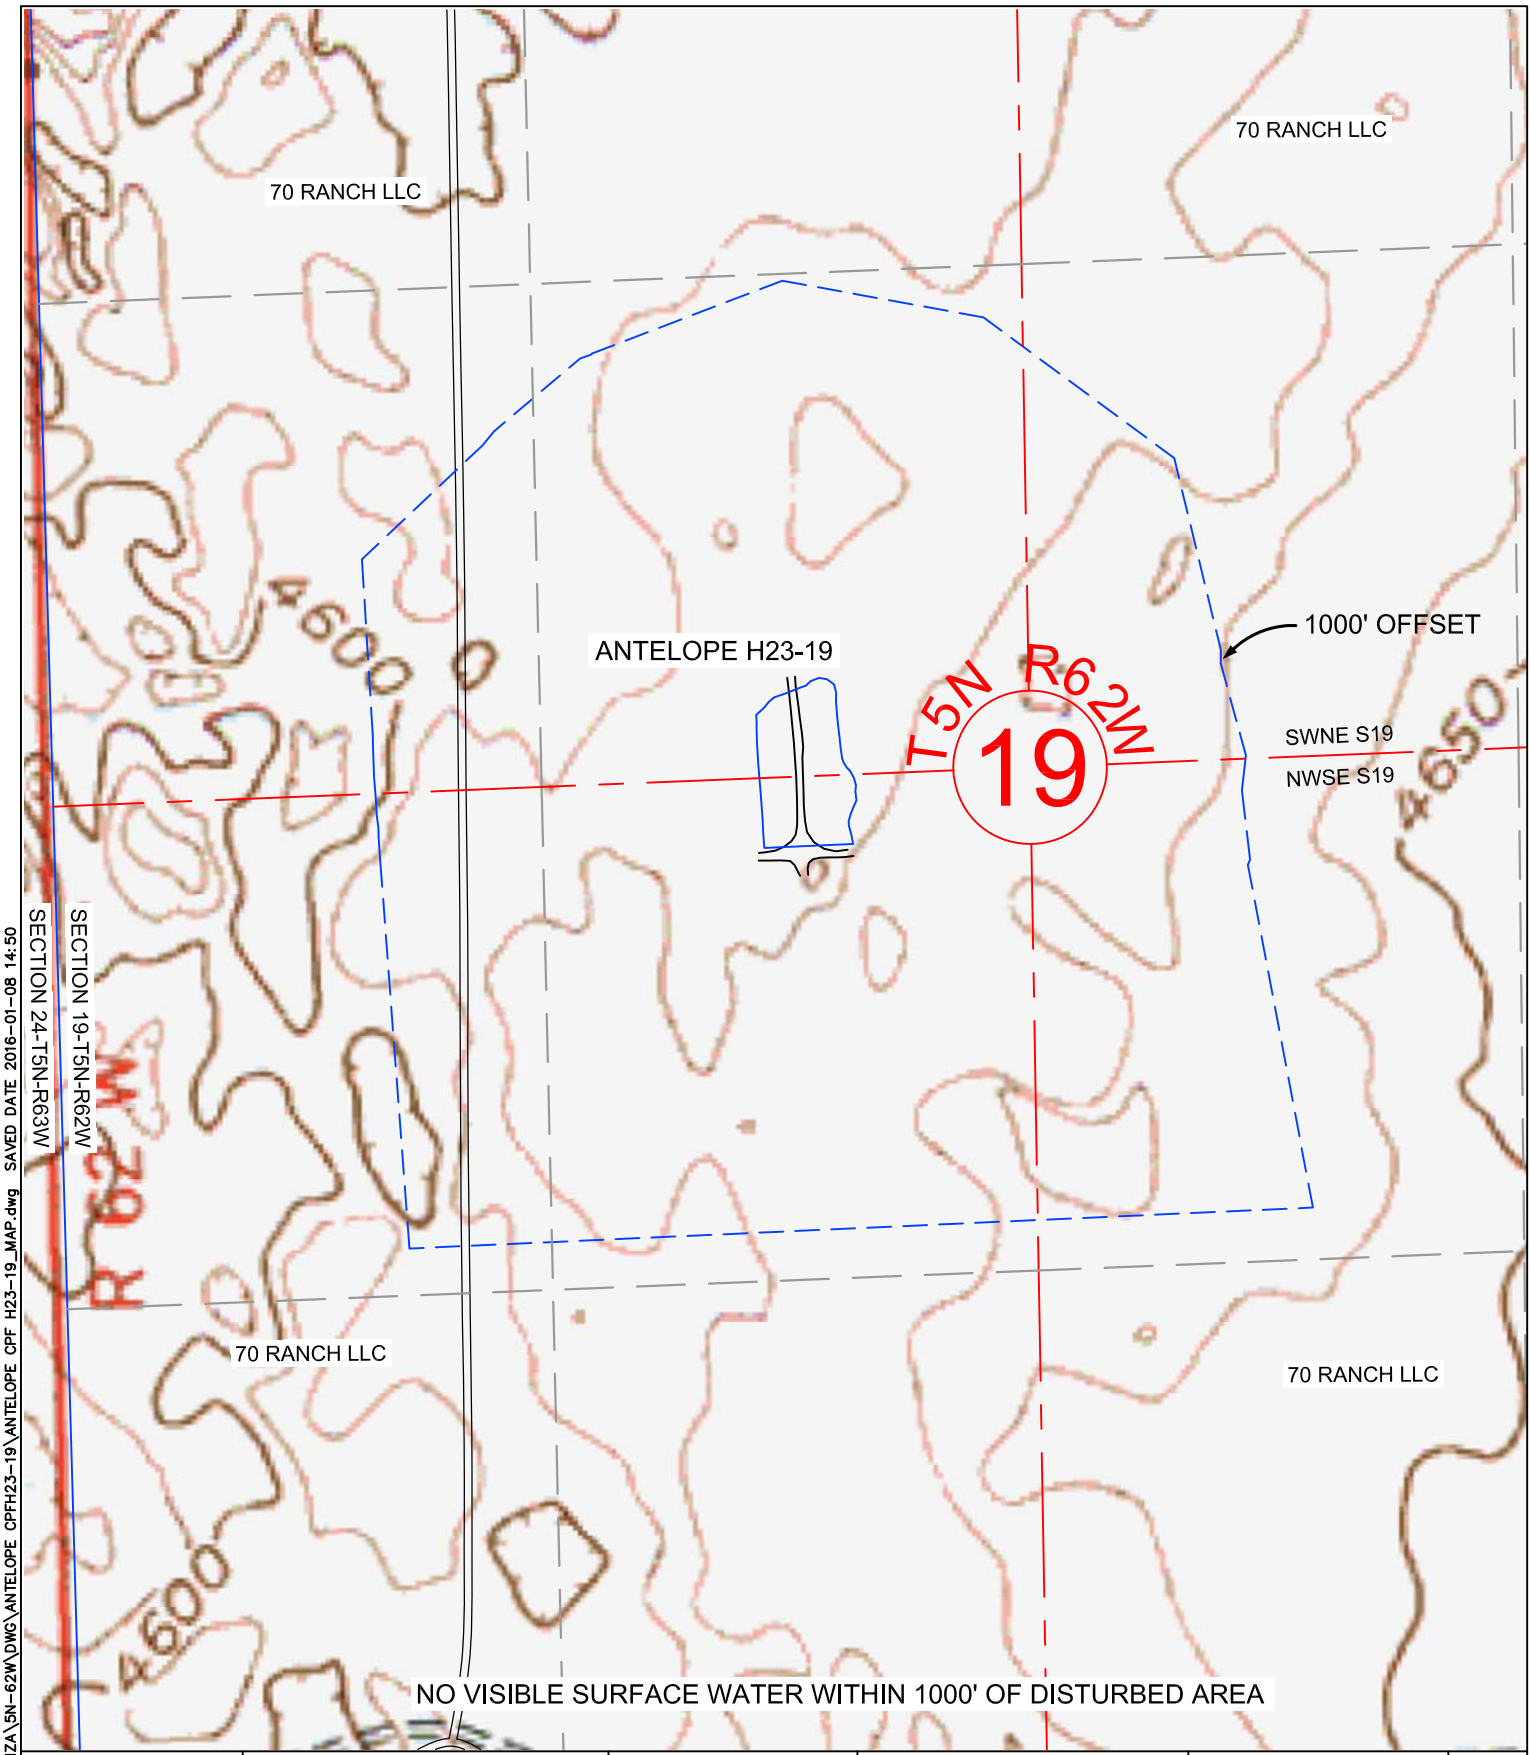

Z:\Projects\1319-01_BONANZA\5N-62W\DWG\ANTELOPE CPF\H23-19\ANTELOPE CPFH23-19_MAP.dwg SAVED DATE 2016-01-08 14:50

WILLIAM H. SMITH & ASSOCIATES, Inc.
155 N. 1st Street
Lander, WY 82520
Phone: 307-335-5646

Drawn By: MAM	Checked By: DAF
Job No.:	Date: 11/09/15
Revision:	

N

0 250 500

1" = 500'

IF BAR LENGTH DOES NOT EQUAL 1"(ONE INCH), THIS PAGE WAS NOT PLOTTED TO THE INTENDED SCALE.

HYDROLOGY MAP

ANTELOPE
H23-19 PAD
SE¼NW¼ & NE¼SW¼
SECTION 19,
T.5N., R.62W., 6th PM
WELD COUNTY, COLORADO

BONANZA CREEK
410 17th Street
Denver, CO 80202
(720) 440-6100

SHEET 1 OF 1