Section 12
T. 7 S., R 94 W

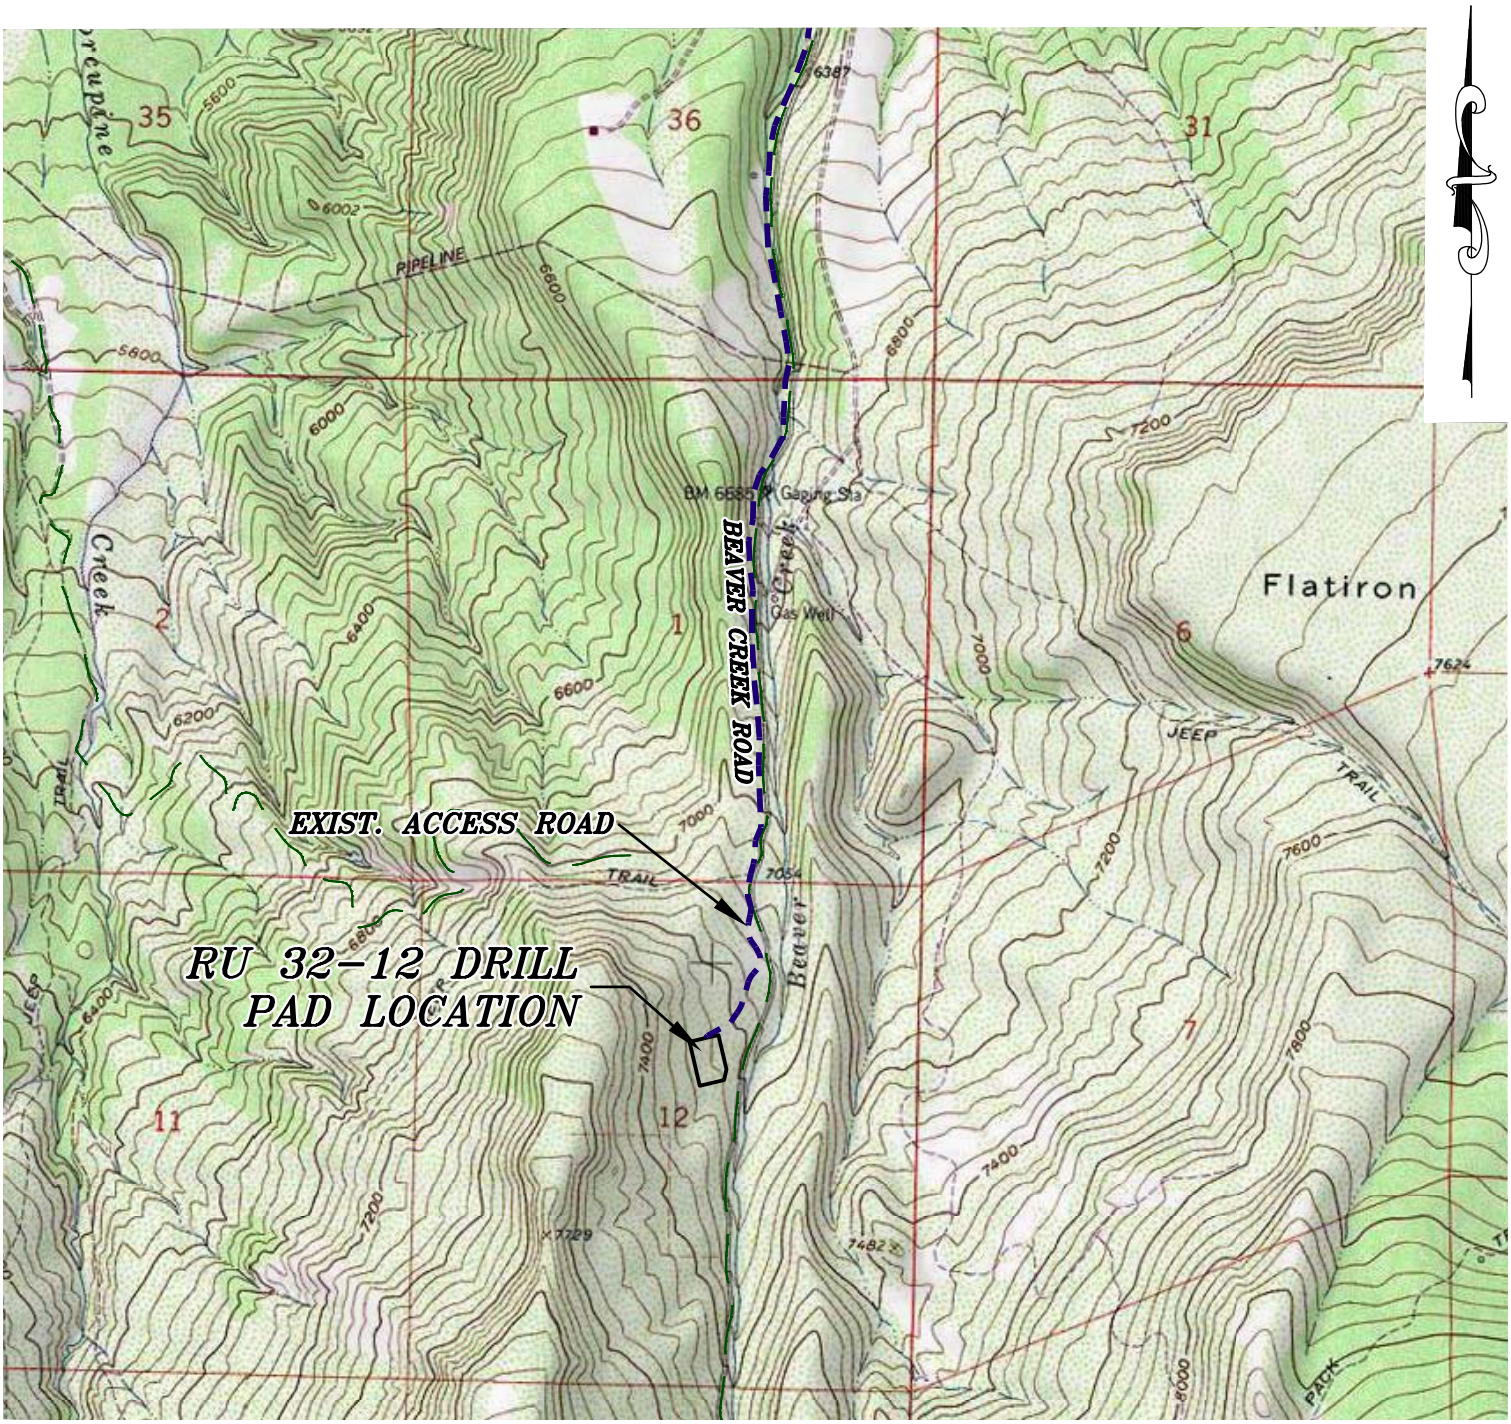

ACCESS DESCRIPTION:
FROM THE INTERSECTION OF STATE HIGHWAY 6 AND COUNTY ROAD 323 (RULISON ROAD) NORTH OF RULISON, PROCEED SOUTHERLY ALONG COUNTY ROAD 323 (RULISON ROAD) ±1.1 MILES TO THE INTERSECTION WITH COUNTY ROAD 309 (RULISON PARACHUTE ROAD), PROCEED LEFT IN AN EASTERLY DIRECTION ±2.3 MILES TO THE INTERSECTION WITH COUNTY ROAD 320 (RIFLE RULISON ROAD), PROCEED RIGHT IN AN EASTERLY DIRECTION ±6.2 MILES TO THE INTERSECTION WITH COUNTY ROAD 317 (BEAVER CREEK ROAD), PROCEED RIGHT ALONG COUNTY ROAD 317 IN A SOUTHERLY DIRECTION ±3.6 MILES TO AN INTERSECTION WITH A DIRT/GRAVEL ROAD, PROCEED RIGHT IN A SOUTHERLY DIRECTION ±0.3 MILES TO THE RU 32-12 DRILL PAD LOCATION, AS SHOWN HEREON.

REVISED: 6/20/16

136 East Third Street
Rifle, Colorado 81650
Ph. (970) 625-2720
Fax (970) 625-2773

BOOKCLIFF
Survey Services, Inc.

SCALE:	1" = 100'
DATE:	6/1/16
PLAT:	5 of 7
PROJECT:	TEP Valley
DFT:	cs

Construction Plan Prepared for:

TERRA ENERGY PARTNERS — TEP Rocky Mountain LLC

RU 32-12 Drill Pad - Plat 5
ACCESS ROAD & TOPO MAP