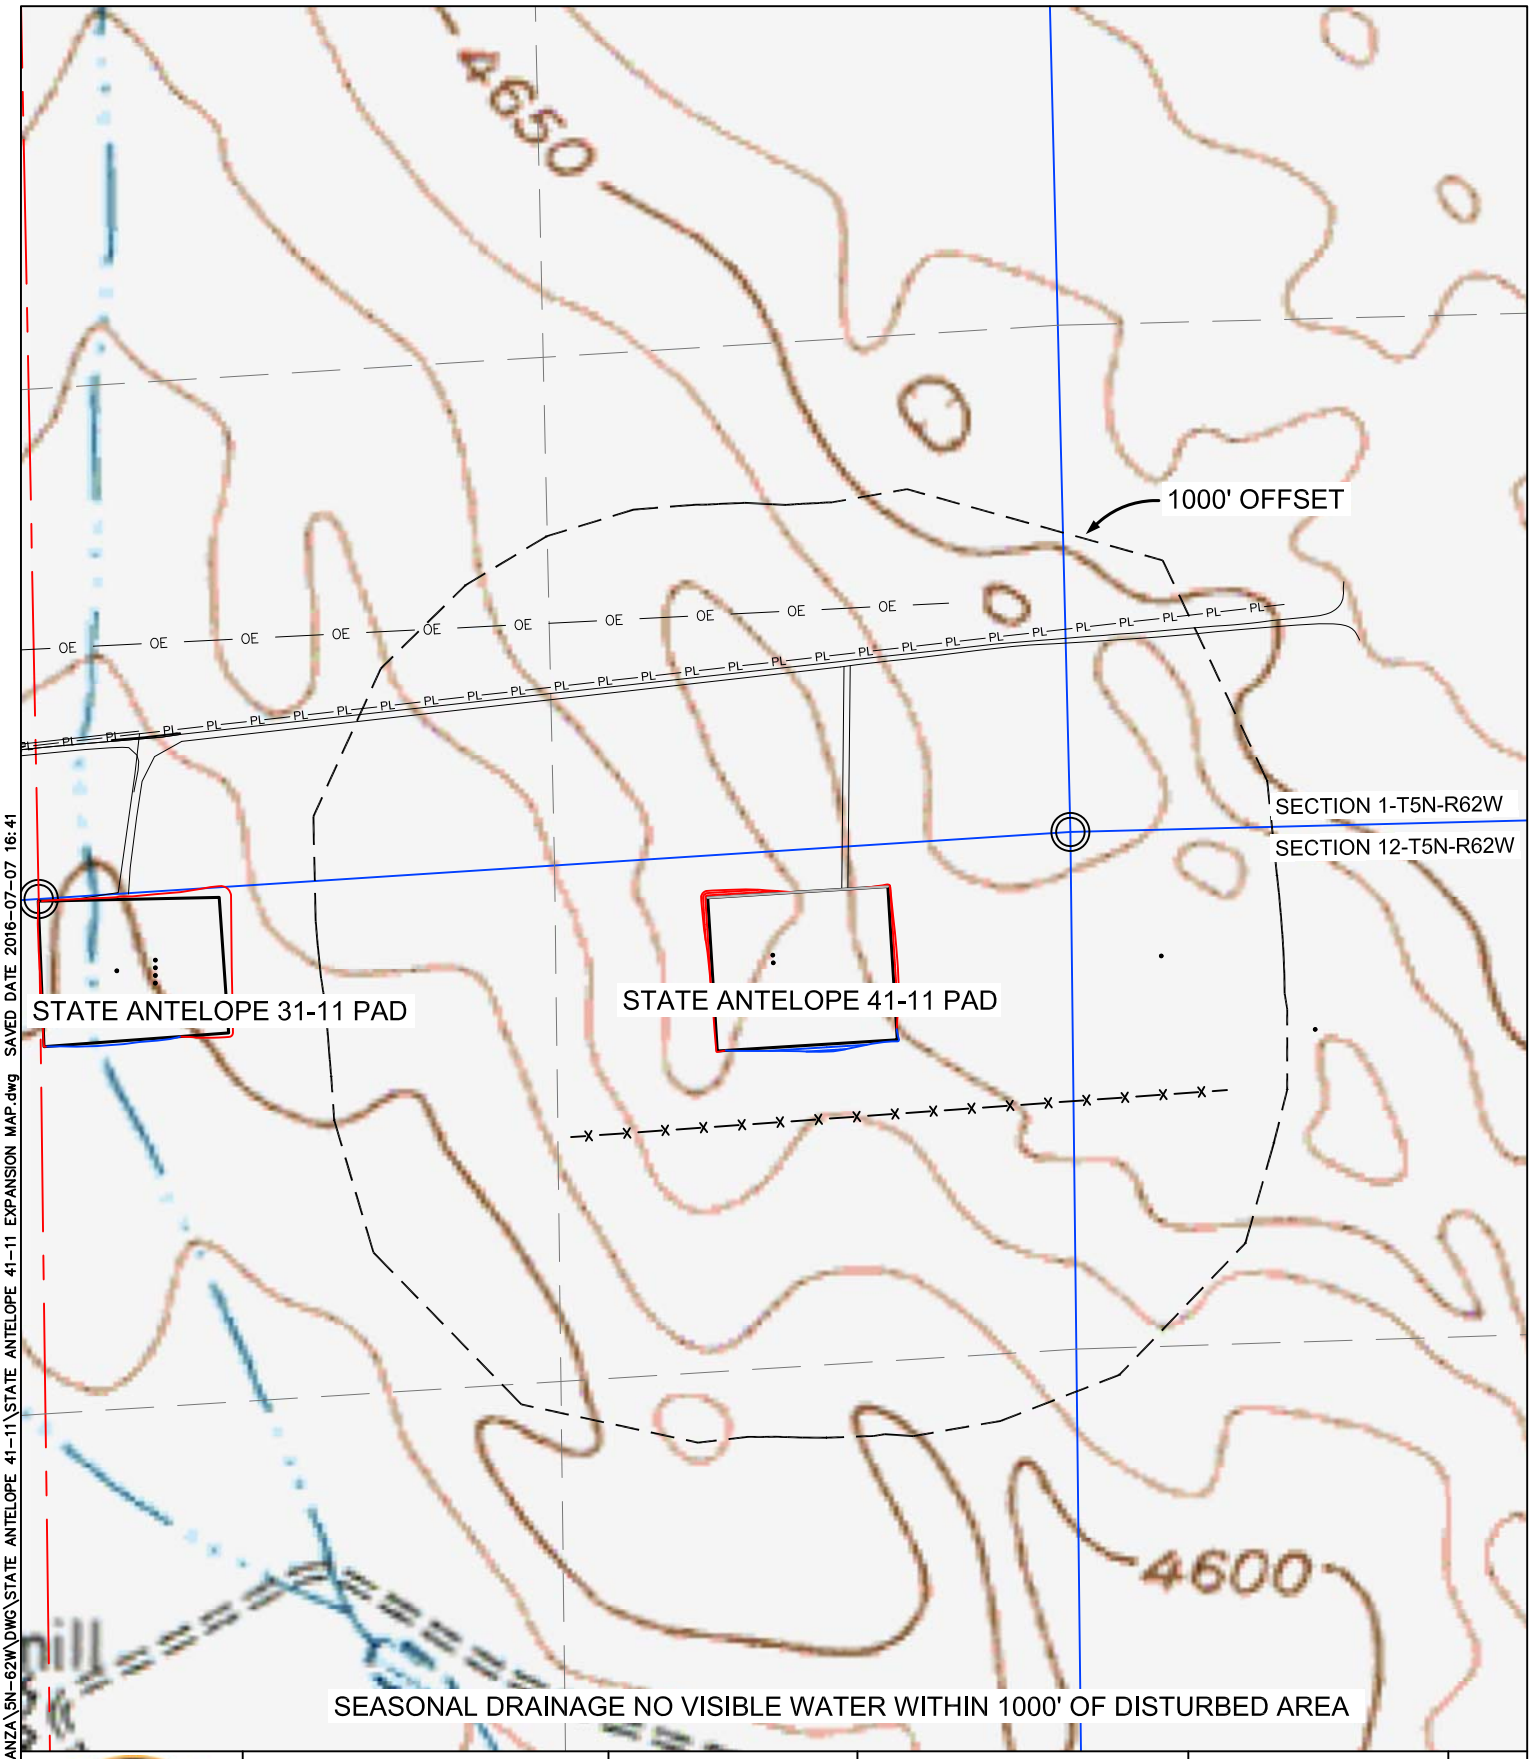

Z:\PROJECTS\1319-01_BONANZA\5N-62W\DWG\STATE ANTELOPE 41-11\STATE ANTELOPE 41-11 EXPANSION MAP.dwg SAVED DATE 2016-07-07 16:41

WILLIAM H. SMITH & ASSOCIATES, Inc.
155 N. 1st Street
Lander, WY 82520
Phone: 307-335-5646

Drawn By: MAM	Checked By: DAF
Job No.: 15043	Date: 07/06/16
Revision:	

N
0 250 500
1" = 500'

IF BAR LENGTH DOES NOT EQUAL 1"(ONE INCH), THIS PAGE WAS NOT PLOTTED TO THE INTENDED SCALE.

HYDROLOGY MAP

STATE ANTELOPE
41-11 PAD
NE¼ NE¼, SECTION 11,
T.5N., R.62W., 6th PM
WELD COUNTY, COLORADO

BONANZA CREEK
410 17th Street
Denver, CO 80202
(720) 440-6100

SHEET 1 OF 1