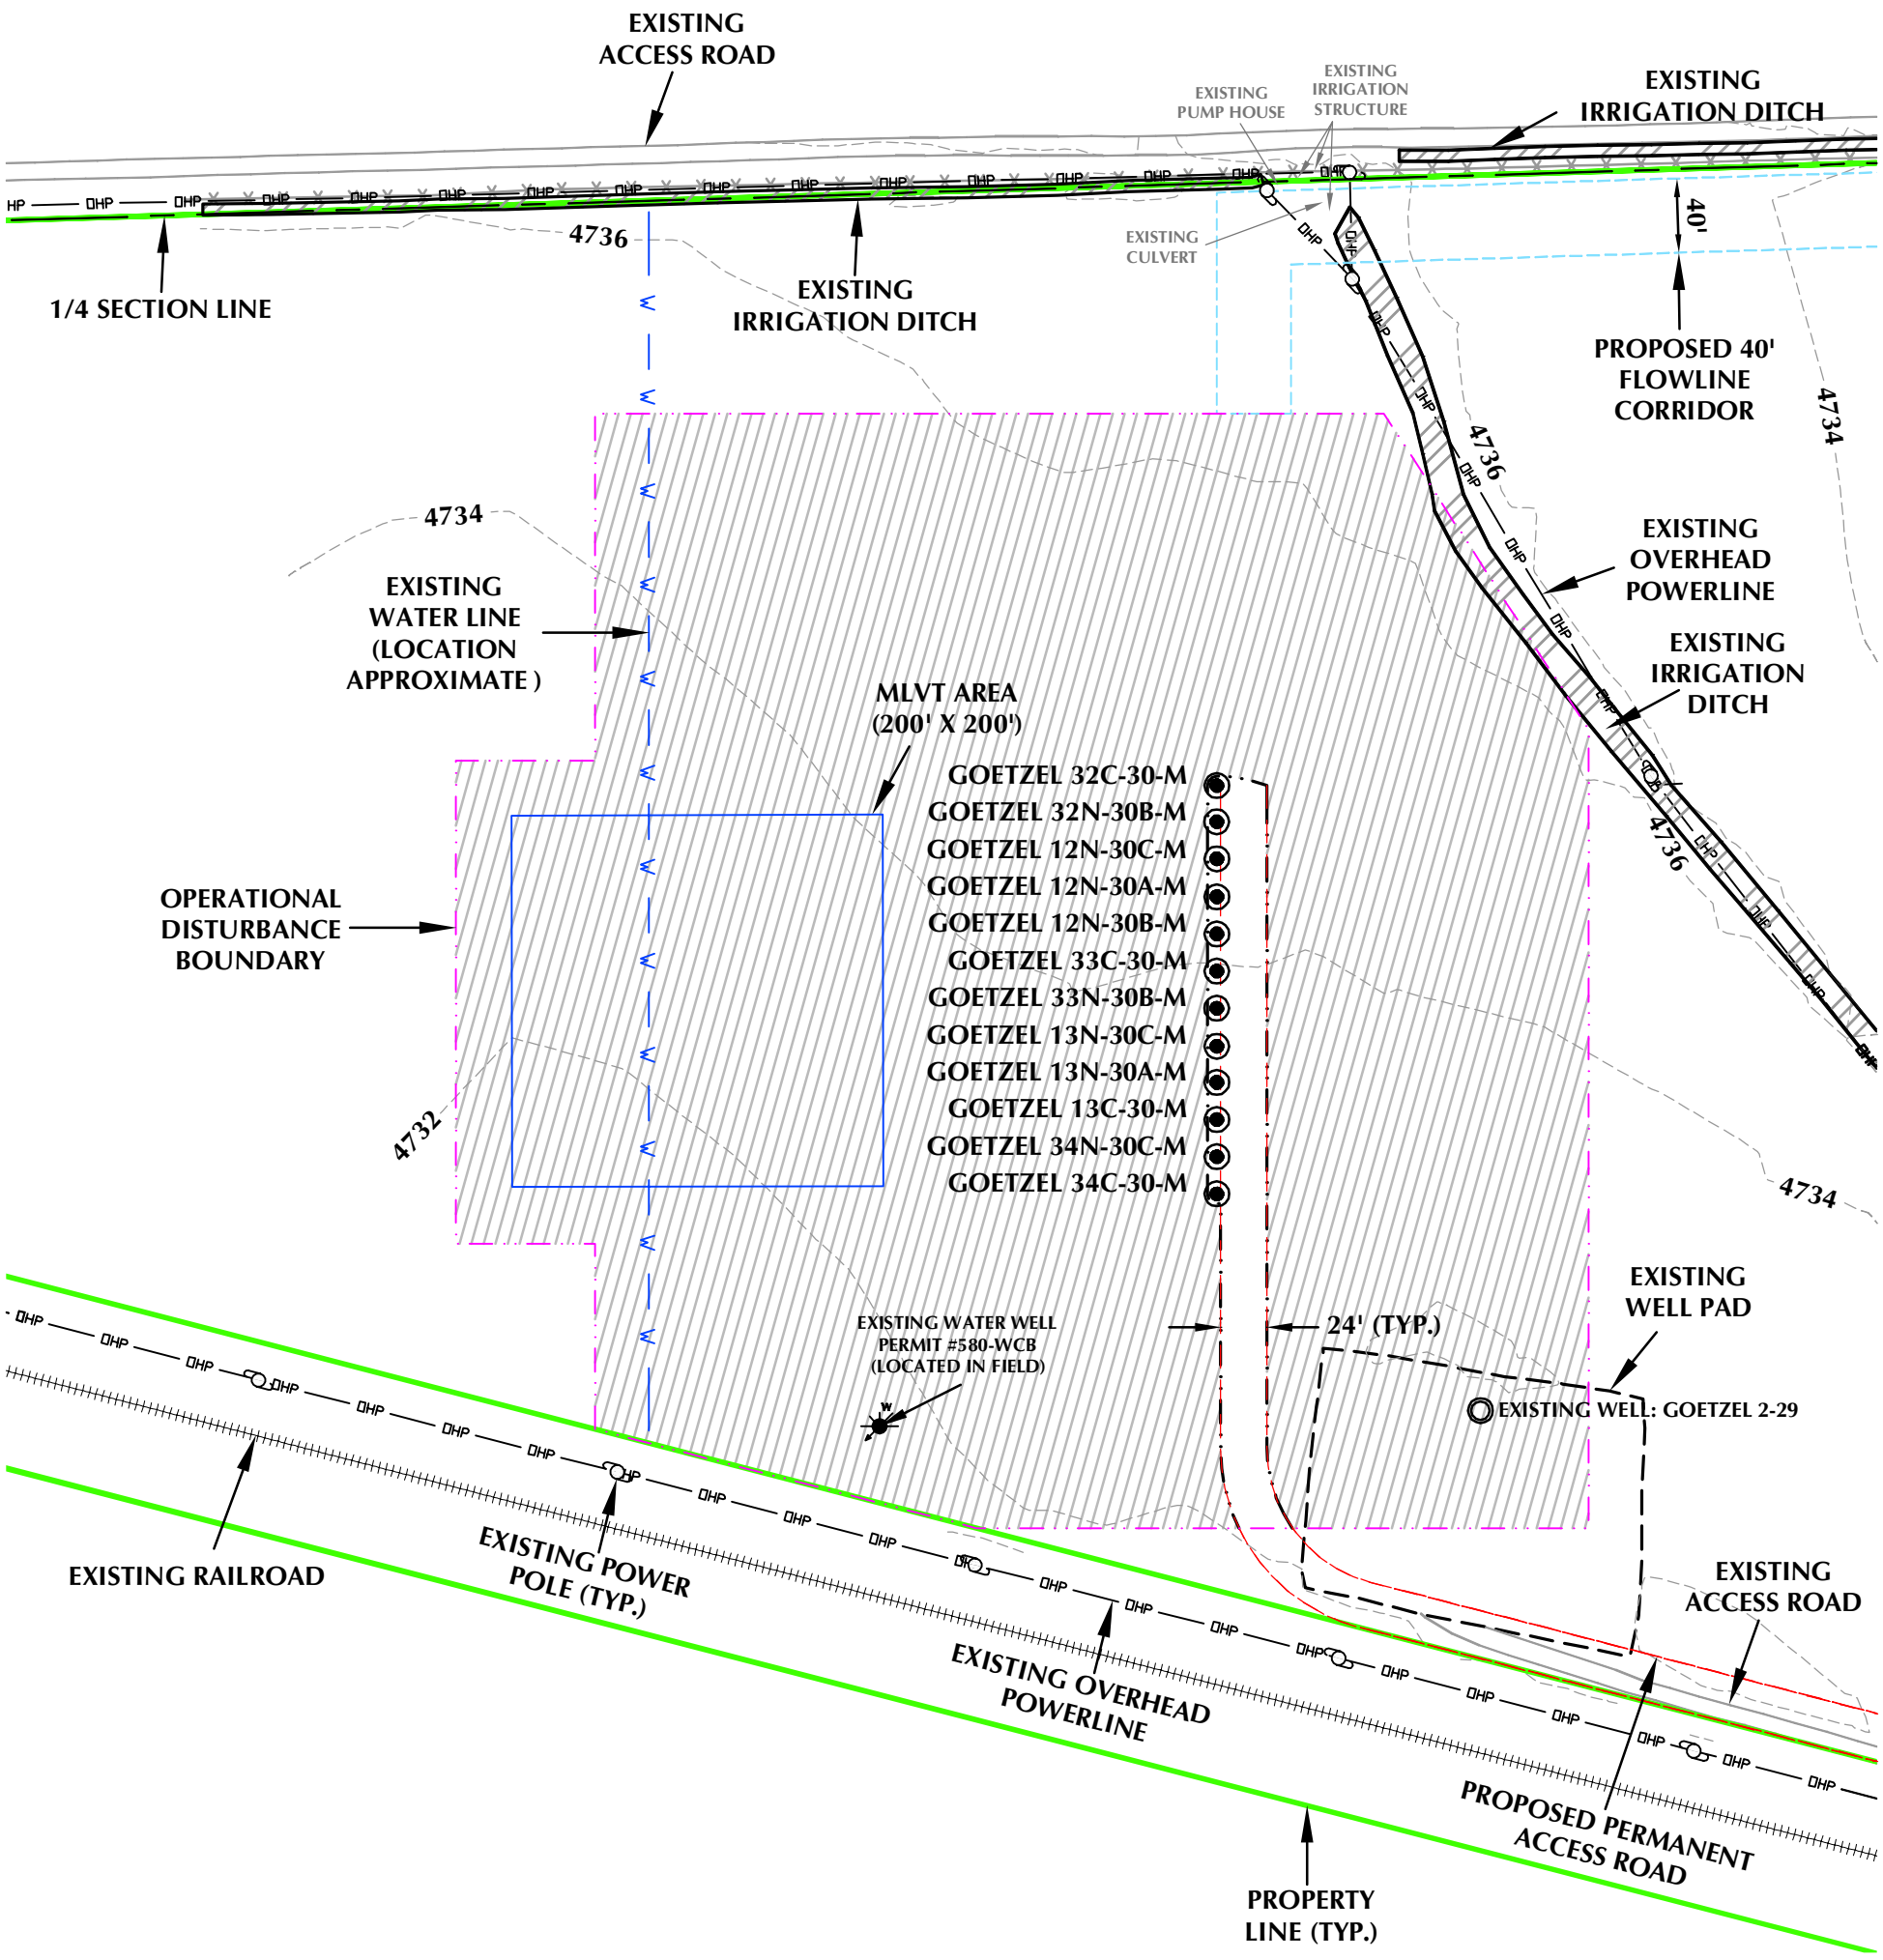

WELL PAD - GOETZEL 25-29 RECLAMATION PLAN

TOTAL DISTURBANCE AREA = 7.48 ACRES
AREA RECLAIMED DURING INTERIM RECLAMATION = 7.21 ACRES
WELL PAD AREA AFTER INTERIM RECLAMATION = 0.27 ACRES

WELL PAD LEGEND

- EXISTING WELL LOCATION
- PROPOSED WELL LOCATION
- EXISTING CONTOURS (2' INTERVAL)
- PROPOSED CONTOURS (2' INTERVAL)
- EPL — EXISTING PIPELINE
- PPL — PROPOSED PIPELINE
- EXISTING FENCE
- PUE — PROPOSED UNDERGROUND ELECTRIC LINE
- DIVERSION DITCH AND/OR BERM

HORIZONTAL 0 50' 100' 1" = 100'
2' CONTOURS

WELL PAD - GOETZEL 25-29

RECLAMATION PLAN
GOETZEL 32C-30-M, GOETZEL 32N-30B-M, GOETZEL 12N-30C-M, GOETZEL 12N-30A-M, GOETZEL 12N-30B-M, GOETZEL 33C-30-M, GOETZEL 33N-30B-M, GOETZEL 13N-30C-M, GOETZEL 13N-30A-M, GOETZEL 13C-30-M, GOETZEL 34N-30C-M & GOETZEL 34C-30-M
LOCATED IN SECTION 29, T6N, R66W, 6TH P.M.
WELD COUNTY, COLORADO

SYNERGY RESOURCES CORPORATION
1625 Broadway, Suite 300
Denver, Colorado 80202

609 CONSULTING, LLC
LOVELAND OFFICE
1635 Foxtrail Drive, Suite 204
Loveland, Colorado 80538
Phone 970-776-4331
SHERIDAN OFFICE
1095 Saberton Avenue
Sheridan, Wyoming 82801
Phone 307-674-0609

SCALE: 1"=100'	DATE: 9/15/16	SHEET NO: 1
REVISED: CDJ 9/28/16		1 OF 1

K:\SYNERGY RESOURCES\2016_81_GOETZEL_T6N_R66W_SEC_29\DWG\GOETZEL 25-29\GOETZEL_SOUTH.dwg, 9/29/2016 7:43:41 AM, jake