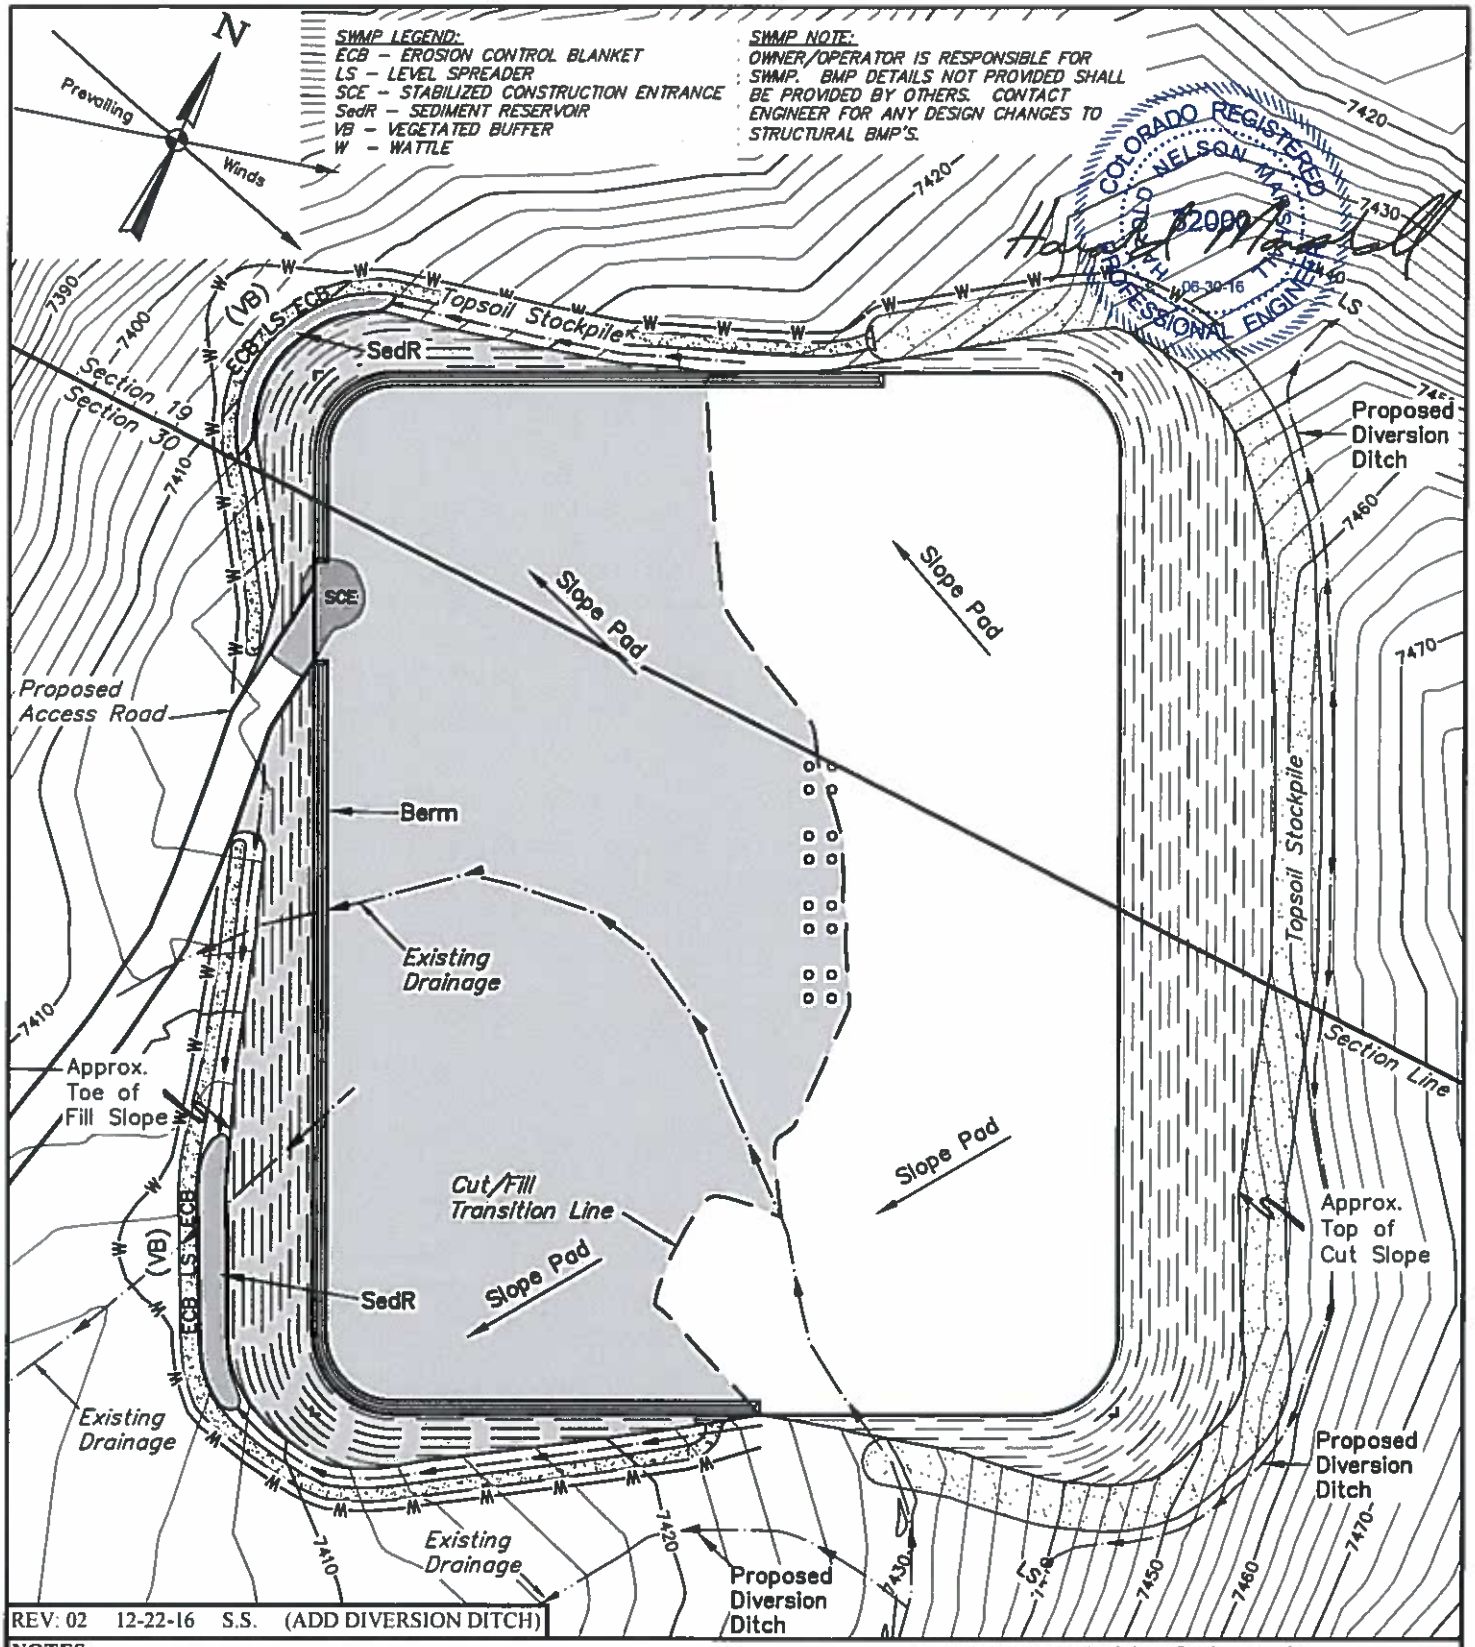

REV: 02 12-22-16 S.S. (ADD DIVERSION DITCH)

NOTES:

- Construct diversion ditches as needed.
- Contours shown at 2' intervals.

LARAMIE ENERGY, LLC

BRUTON 30-01 PAD
NE 1/4 NE 1/4, SECTION 30, T9S, R93W, 6th P.M.
MESA COUNTY, COLORADO

UINTAH ENGINEERING & LAND SURVEYING

UELS, LLC
Corporate Office * 85 South 200 East
Vernal, UT 84078 * (435) 789-1017

DRAWN BY: M.D.	DATE DRAWN: 05-29-15
SCALE: 1" = 80'	

STORM WATER PLAN **FIGURE #8**