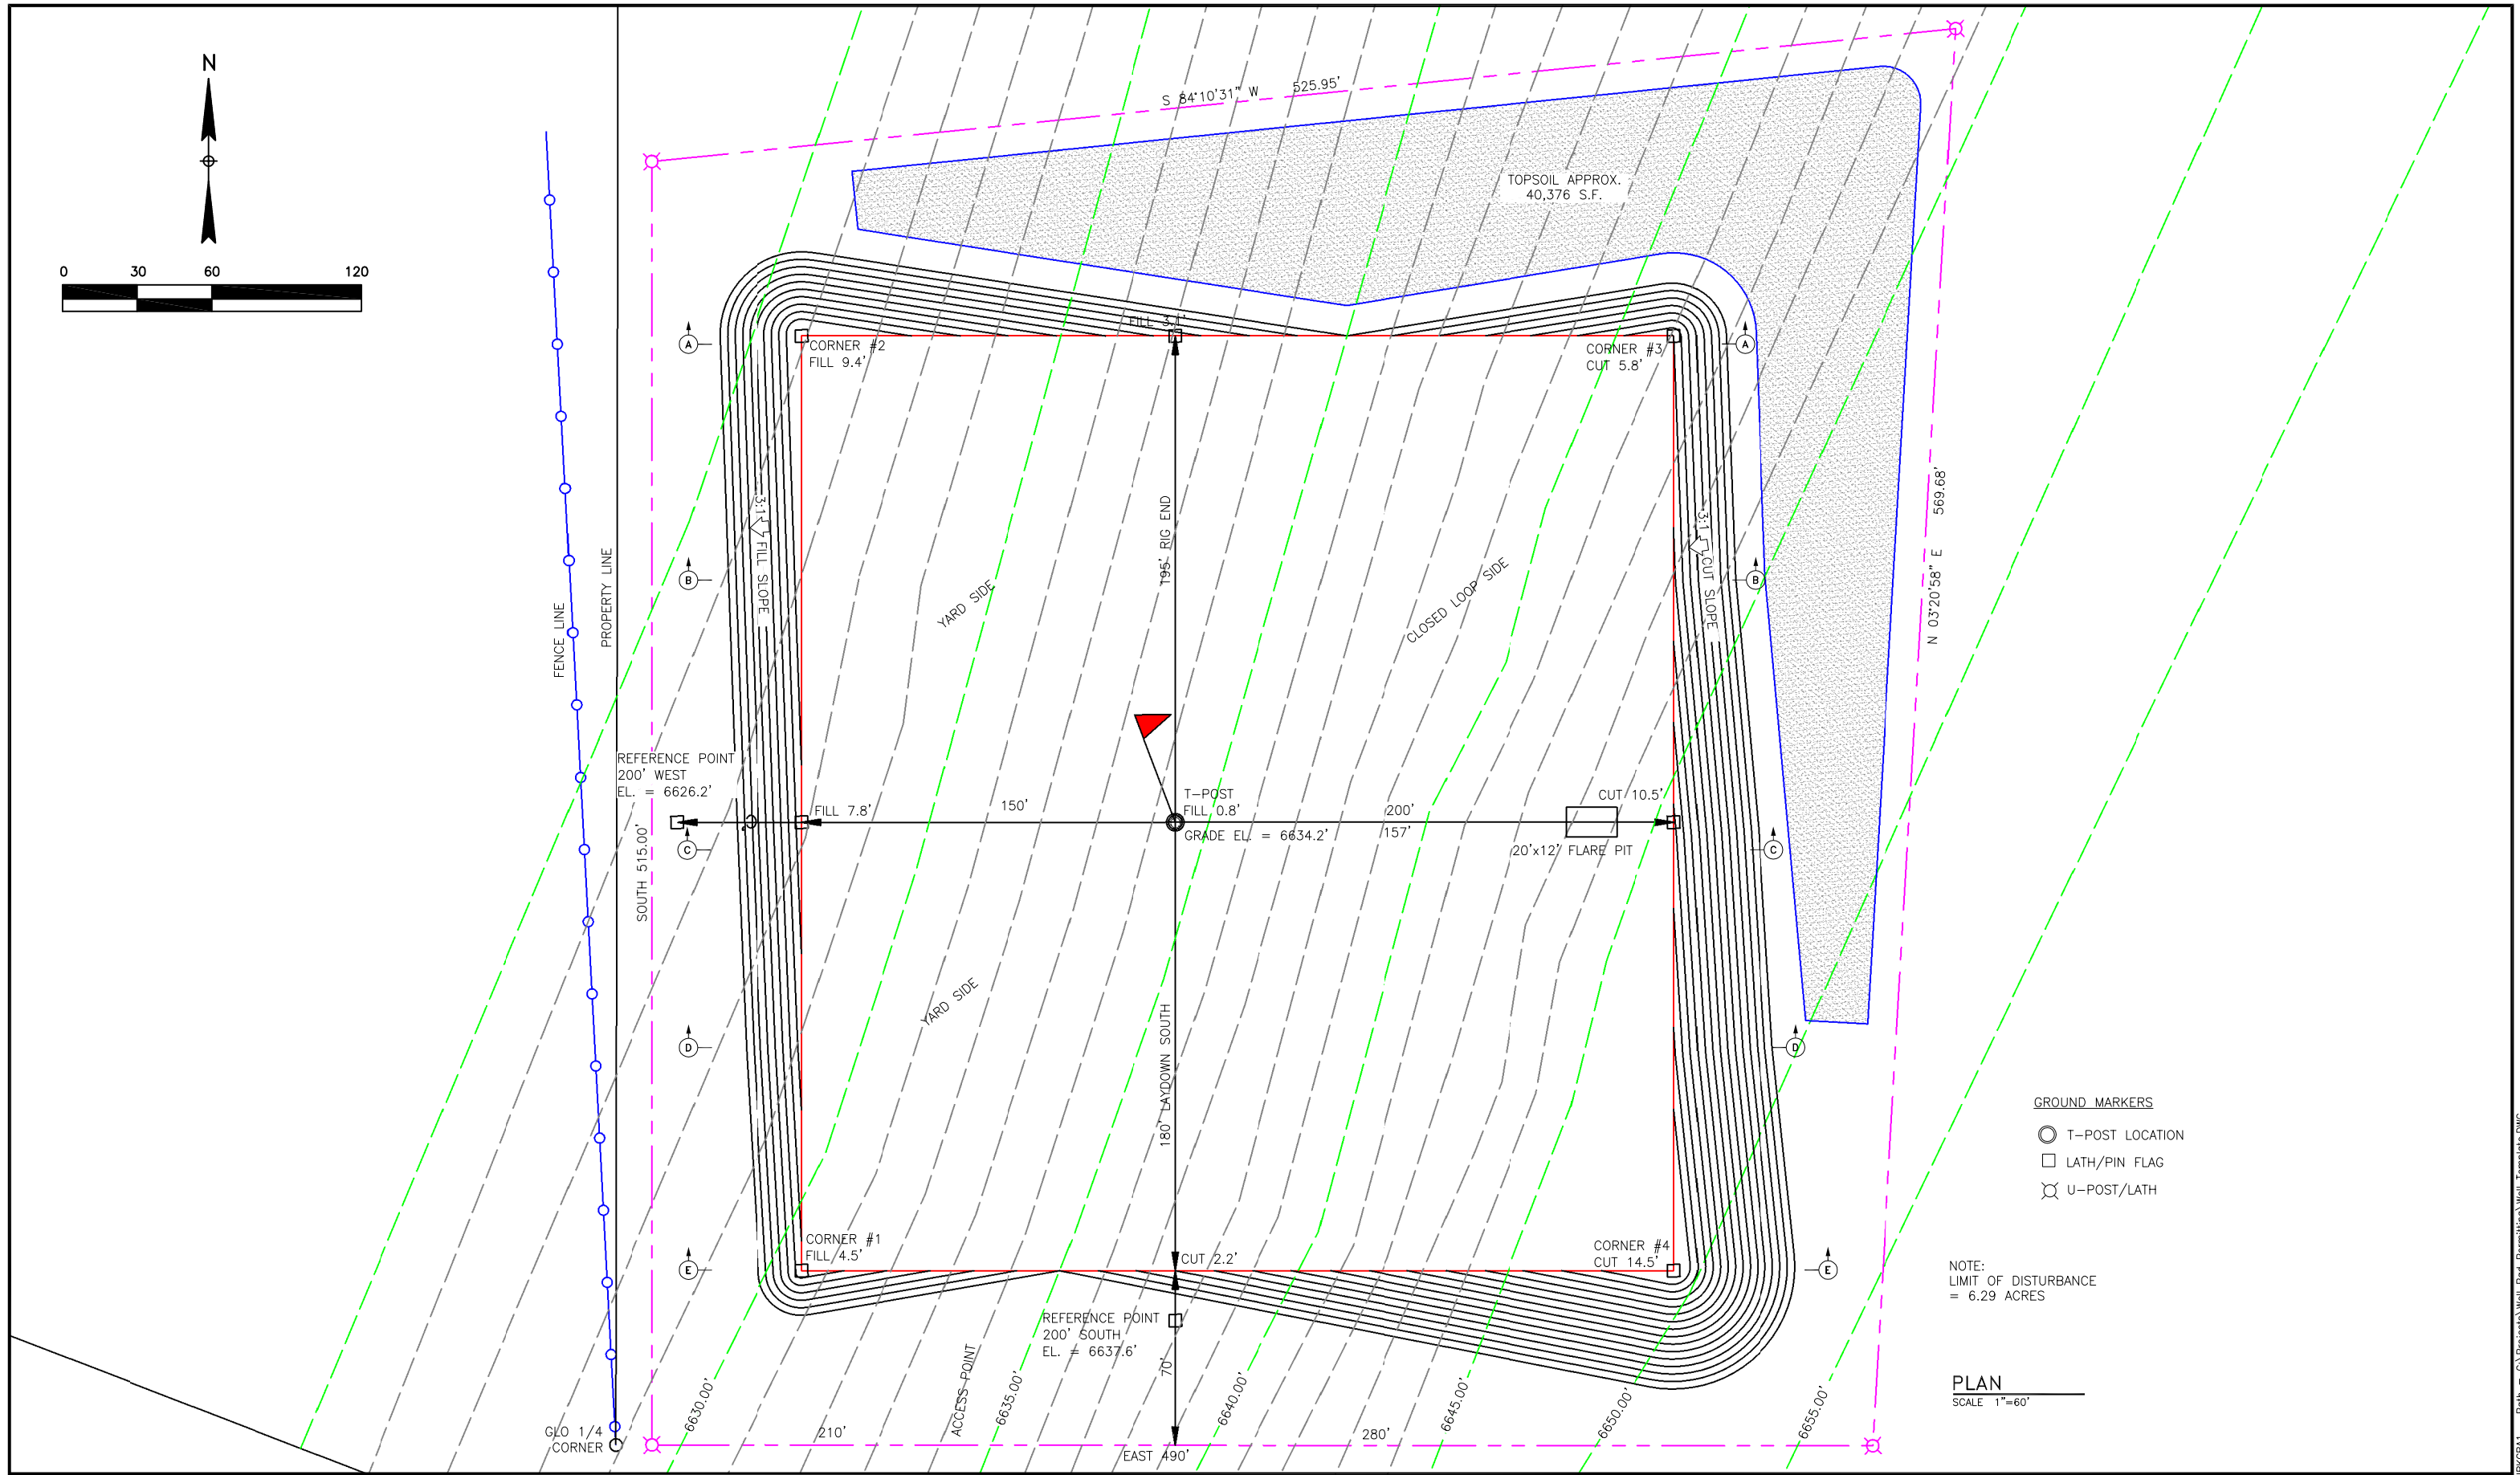

NOTES:

INFORMATION BASED ON A SURVEY OR SURVEYS ON THE GROUND DATED; 10/17/2013, 07/14/2014, AND 12/29/2014
PROVIDED BY;

HUDDLESTON LAND SURVEYING
P.O. BOX KK – CORTEZ, CO. 81321
(970) 565-3330

REVISIONS					
0	ISSUED FOR PERMIT	3/25/14	CEK		

KINDER MORGAN
CO2 COMPANY, L.P.

185 Suttle St. Suite 101
Durango, CO 81303

SITE LOCATION:
SECTION 13, TOWNSHIP 38N., RANGE 7W

CO2 WELL PAD SITE PLAN
COW CANYON CD-3 WELL PAD
W/PRE-DESIGN CONTOURS

MONTEZUMA COUNTY, COLORADO

DRAWN BY:	REVIEWED BY:	SCALE:
CEK 1/8/2015		AS NOTED
CHECKED BY:	APPROVED BY:	DRAWING NUMBER
		WP-CD-3-PERM-001

Jan 15, 2015 - 2:48pm by KIRKCRA1 - Path = C:\Projects\Well Pad Permitting\Well Template.DWG