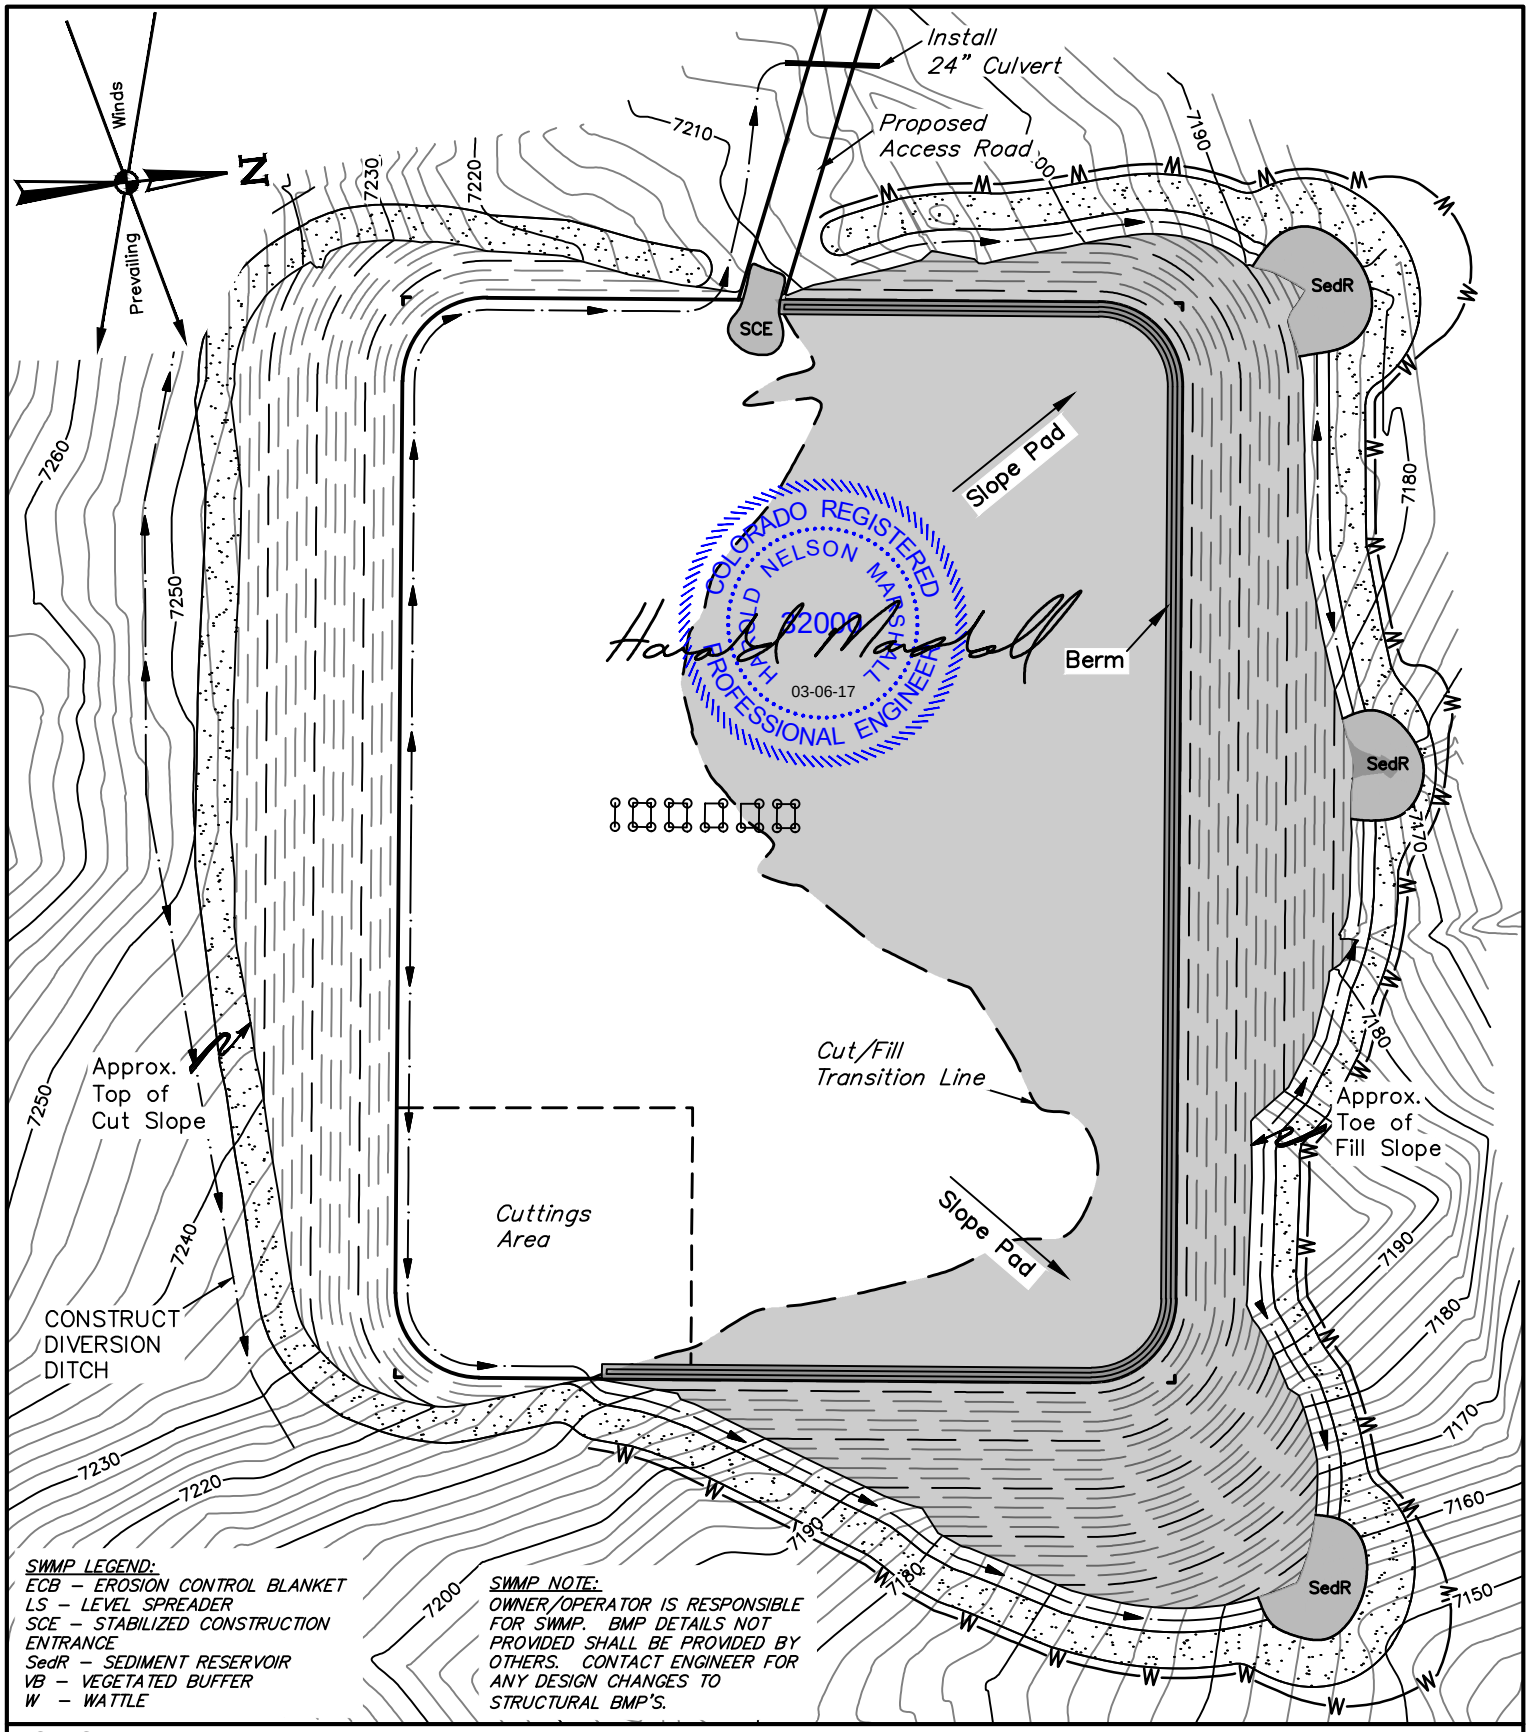

NOTES:

- Construct diversion ditches as needed.
- Contours shown at 2' intervals.

LARAMIE ENERGY, LLC

NICHOLS 24-7 PAD
SE 1/4 NW 1/4, SECTION 24, T9S, R94W, 6th P.M.
MESA COUNTY, COLORADO

UINTAH ENGINEERING & LAND SURVEYING

UELS, LLC
Corporate Office * 85 South 200 East
Vernal, UT 84078 * (435) 789-1017

SURVEYED BY	CODY RICH, B.H.	08-30-16	SCALE
DRAWN BY	S.S.	02-21-17	1" = 80'
STORM WATER			FIGURE #8