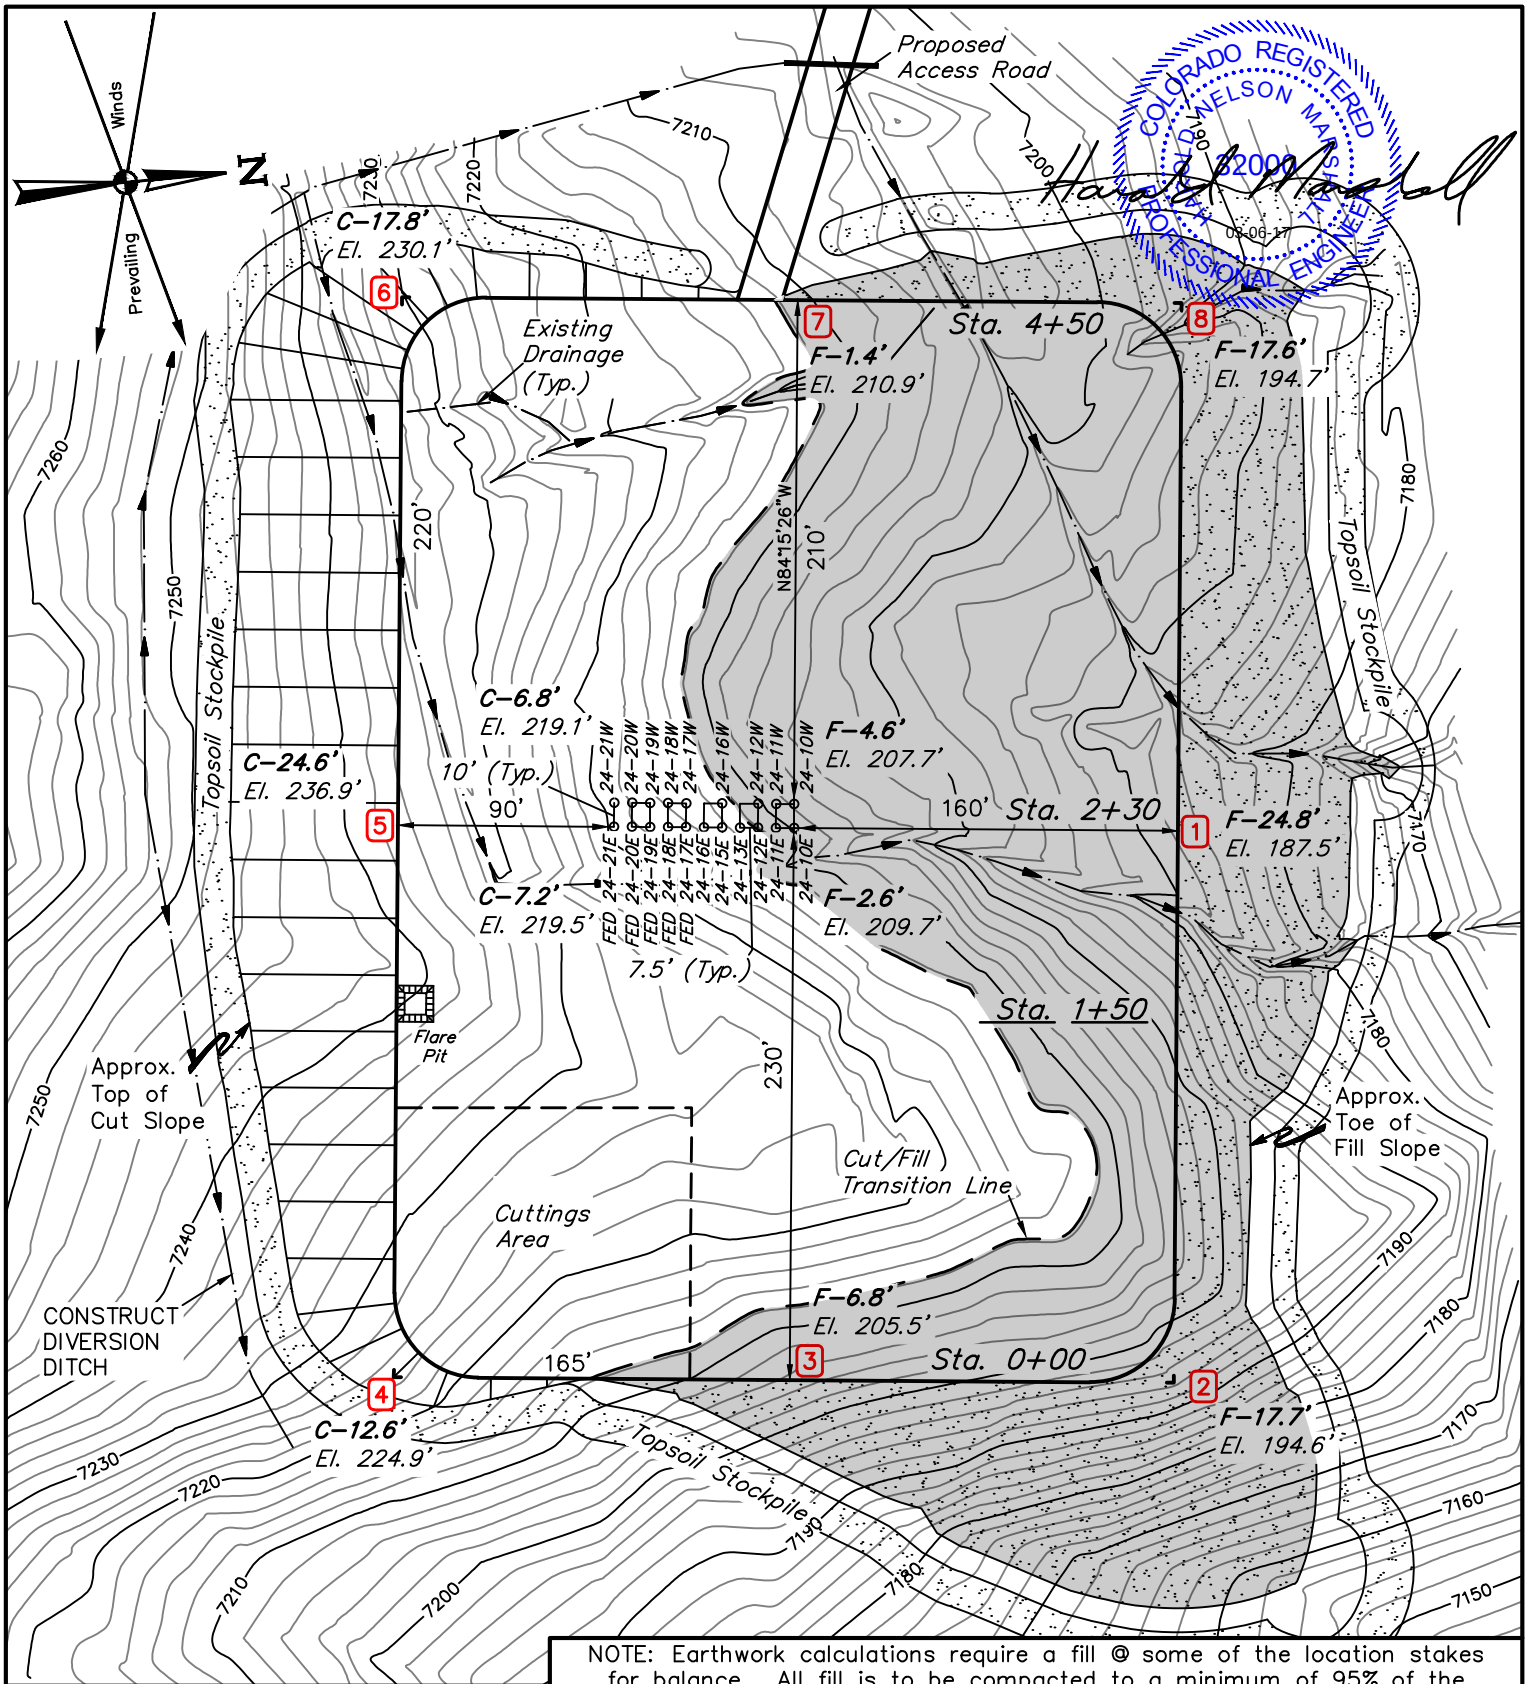

FINISHED GRADE ELEVATION = **7212.3'**

NOTE: Earthwork calculations require a fill @ some of the location stakes for balance. All fill is to be compacted to a minimum of 95% of the maximum dry density obtained by AASHTO method t-99.

NOTES:

- Flare pit is to be located a min. of 100' from the wellhead.
- Round corners at 35' radius or as needed.
- Construct diversion ditches as needed.
- Contours shown at 2' intervals.
- Cut/Fill slopes 2:1 (Typ.).

LARAMIE ENERGY, LLC

NICHOLS 24-7 PAD
SE 1/4 NW 1/4, SECTION 24, T9S, R94W, 6th P.M.
MESA COUNTY, COLORADO

SURVEYED BY	CODY RICH, B.H.	08-30-16	**SCALE**
DRAWN BY	S.S.	02-21-17	1" = 80'
CONSTRUCTION LAYOUT			**FIGURE #1**

UINTAH ENGINEERING & LAND SURVEYING

UELS, LLC
Corporate Office * 85 South 200 East
Vernal, UT 84078 * (435) 789-1017