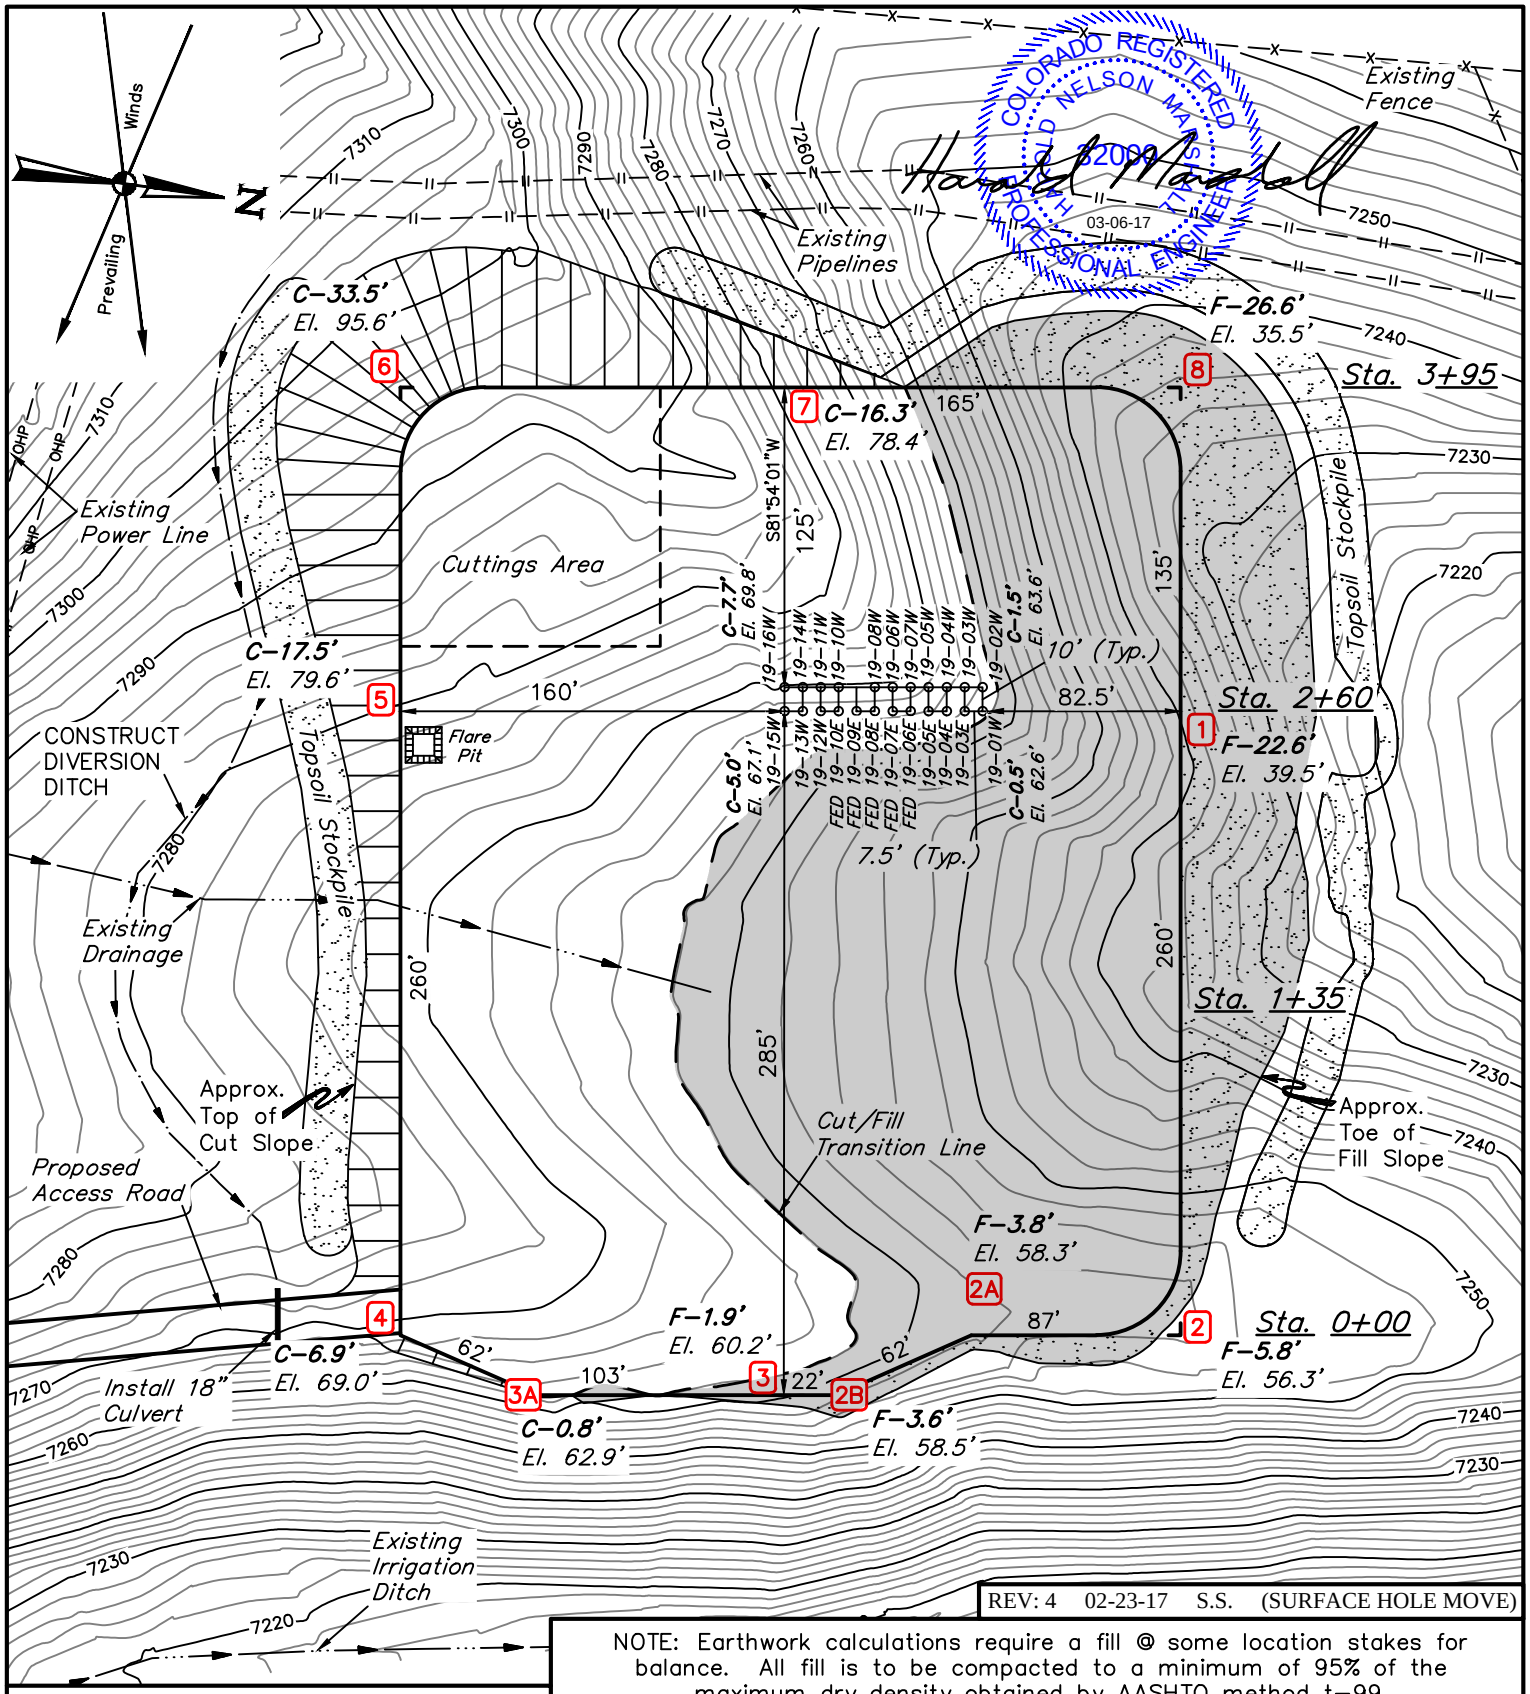

REV: 4 02-23-17 S.S. (SURFACE HOLE MOVE)

NOTE: Earthwork calculations require a fill @ some location stakes for balance. All fill is to be compacted to a minimum of 95% of the maximum dry density obtained by AASHTO method t-99.

FINISHED GRADE ELEVATION = 7262.1'

NOTES:

- Flare pit is to be located a min. of 100' from the wellhead.
- Round corners at 35' radius or as needed.
- Construct diversion ditches as needed.
- Contours shown at 2' intervals.
- Cut/Fill slopes 1 1/2:1 (Typ. except where noted).

LARAMIE ENERGY, LLC

BRUTON 19-06 PAD
SE 1/4 NW 1/4, SECTION 19, T9S, R93W, 6th P.M.
MESA COUNTY, COLORADO

SURVEYED BY	CODY RICH	11-14-16	SCALE
DRAWN BY	M.D.	04-27-15	1" = 80'
CONSTRUCTION LAYOUT			FIGURE #1

UINTAH ENGINEERING & LAND SURVEYING

UELS, LLC
Corporate Office * 85 South 200 East
Vernal, UT 84078 * (435) 789-1017