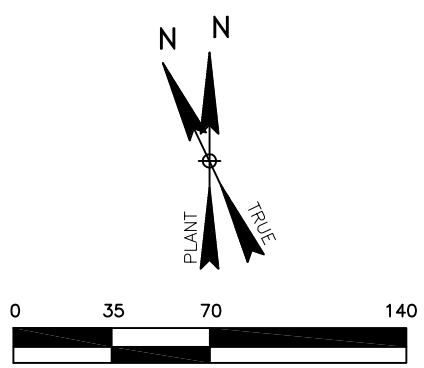

DWG. SCALE IS BASED ON AN 11"x17" SHEET SIZE

LEGEND

- T–POST LOCATION
- LATH/PIN FLAG
- U–POST/LATH
- RIG ANCHOR
- 6" SLIDE VALVE
- CULVERTS
- DIVERSION DITCH

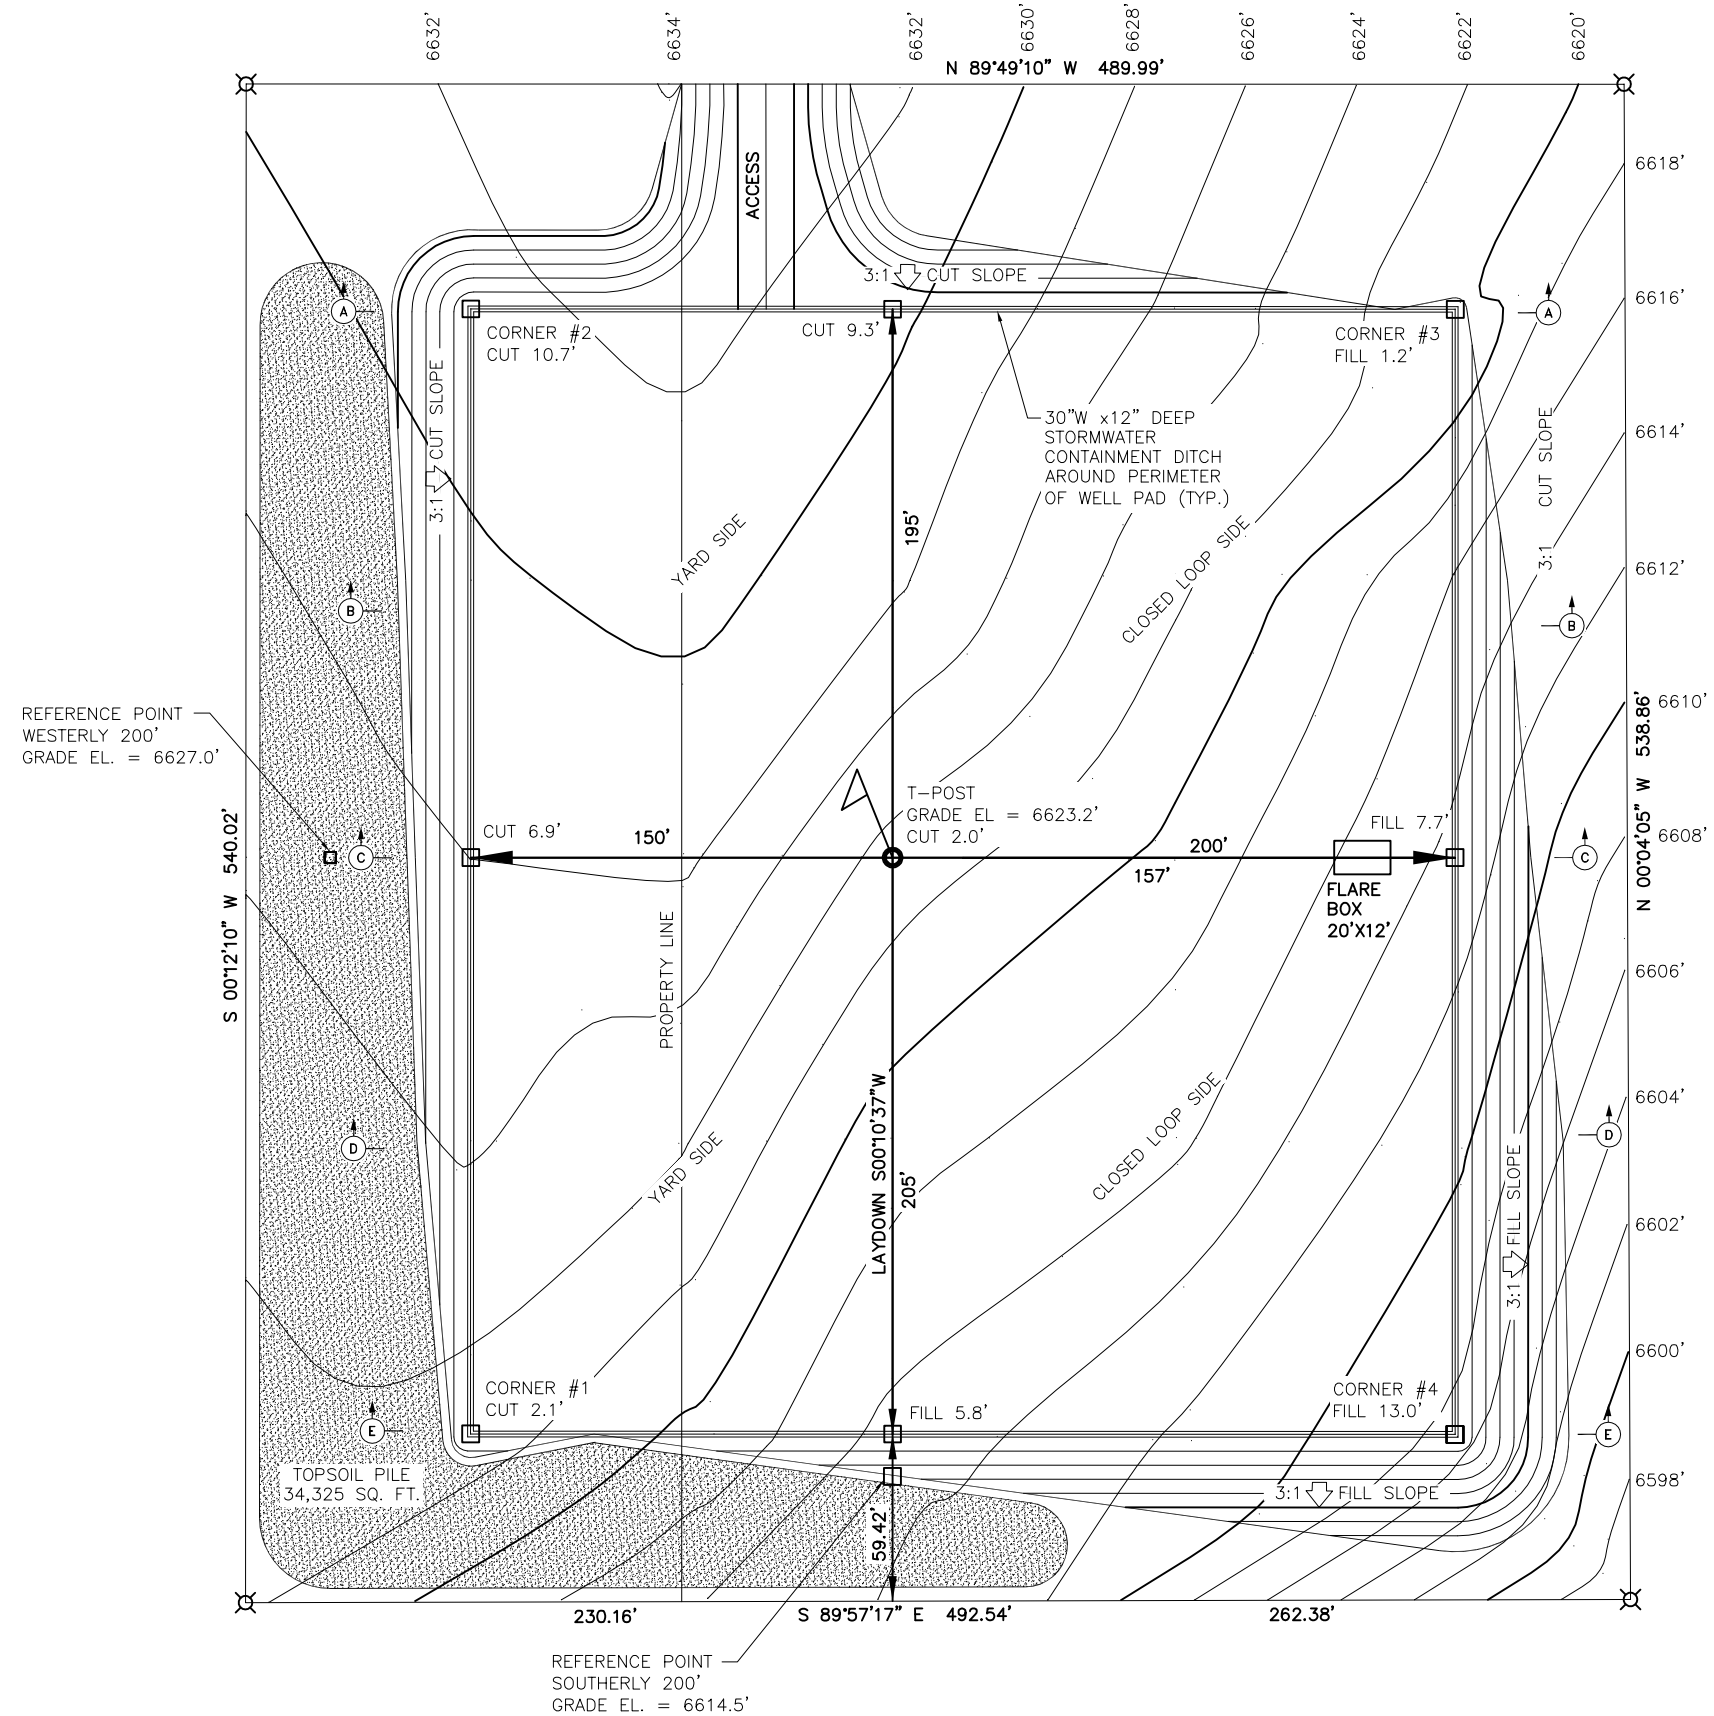

PLAN
SCALE 1"=70'

LIMITS OF DISTURBANCE 6.08 ACRES

APPROXIMATE DIRT QUANTITIES:
16,960 CYS. CUT, 13,786 CYS. FILL
4,374 CYS. EXCESS (TOPSOIL/BERM)

NOTES:

INFORMATION BASED ON A SURVEY OR SURVEYS ON THE GROUND PROVIDED BY;
HUDDLESTON LAND SURVEYING
P.O. BOX KK – CORTEZ, CO. 81321
(970) 565–3330

REVISIONS

0	ISSUED FOR PERMIT	5/1/17	GEG	

KINDER MORGAN
CO_2 COMPANY, L.P.

17801 HWY. 491
CORTEZ, CO 81321

SITE LOCATION:

CO2 WELL PAD SITE PLAN
COW CANYON CB-5 WELL PAD
EXISTING AND DESIGN CONTOURS

MONTEZUMA COUNTY, COLORADO

DRAWN BY: GEG 5/1/17	REVIEWED BY:	SCALE: AS NOTED	
CHECKED BY:	APPROVED BY:	DRAWING NUMBER WP–CB–5–PERM–001	

May 01, 2017 – 8:29am by gummgle1 – Path = T:\CO2 S&T CAD Vault\Projects\McElmo Dome Facilities\Cow Canyon\CO Gathering\Civil\WP-CB-5-PERM-001-004 well pad.dwg