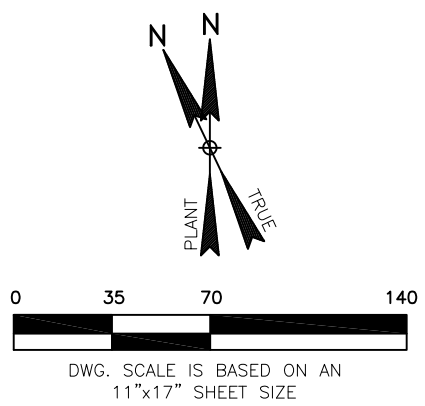

LEGEND

- T-POST LOCATION
- LATH/PIN FLAG
- U-POST/LATH
- RIG ANCHOR
- 6" SLIDE VALVE
- CULVERTS
- DIVERSION DITCH

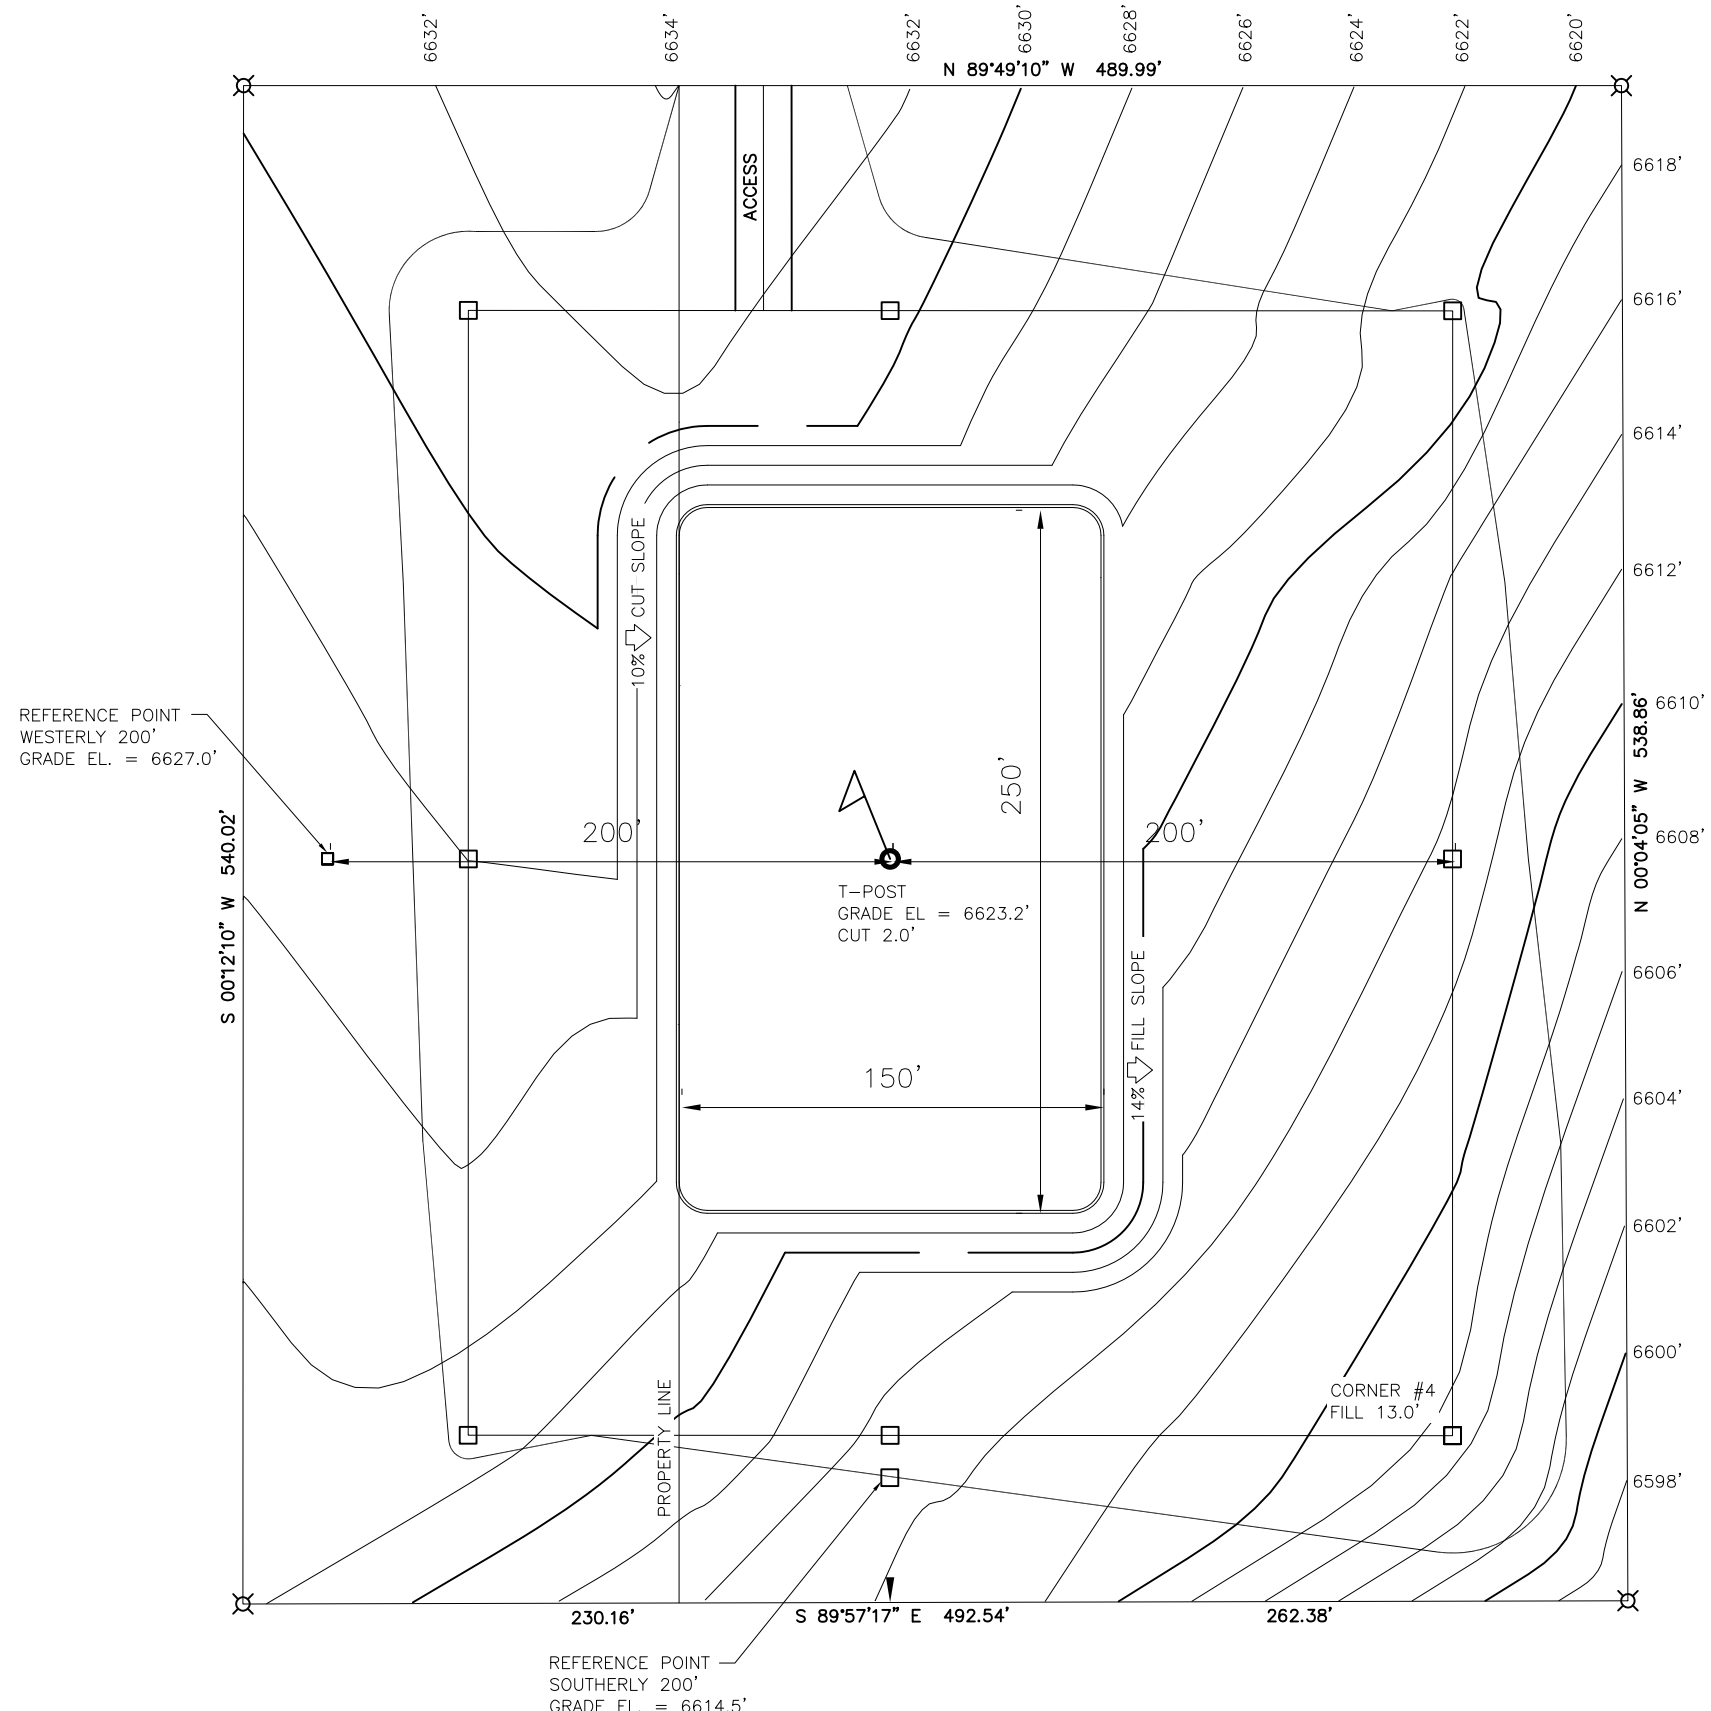

PLAN
SCALE 1"=60'

NOTES:

INFORMATION BASED ON A SURVEY OR
SURVEYS ON THE GROUND PROVIDED BY;
HUDDLESTON LAND SURVEYING
P.O. BOX KK – CORTEZ, CO. 81321
(970) 565-3330

REVISIONS				
0	ISSUED FOR PERMIT	5/1/17	GEG	

KINDER MORGAN
CO2 COMPANY, L.P.

17801 HWY. 491
CORTEZ, CO 81321

SITE LOCATION:

CO2 WELL PAD SITE PLAN
COW CANYON CB-5 WELL PAD
INTERIM RECLAMATION PLAN

MONTEZUMA COUNTY, COLORADO

DRAWN BY: GEG 5/1/17	REVIEWED BY:	SCALE: AS NOTED
CHECKED BY:	APPROVED BY:	DRAWING NUMBER WP-CB-5-PERM-004

May 01, 2017 – 8:32am by gummgle1 – Path = T:\CO2 S&T CAD Vault\Projects\McElmo Dome Facilities\Cow Canyon\CC Gathering\Civil\WP-CB-5-PERM-004 well pad.dwg