CATAMOUNT ENERGY PARTNERS: IGS 148
1188' FNL, 1485' FEL, SECTION 21, T-33-N, R-8-W, N.M.P.M., LA PLATA COUNTY, CO. GROUND LEVEL ELEVATION: 6786'

PAD DRAWING

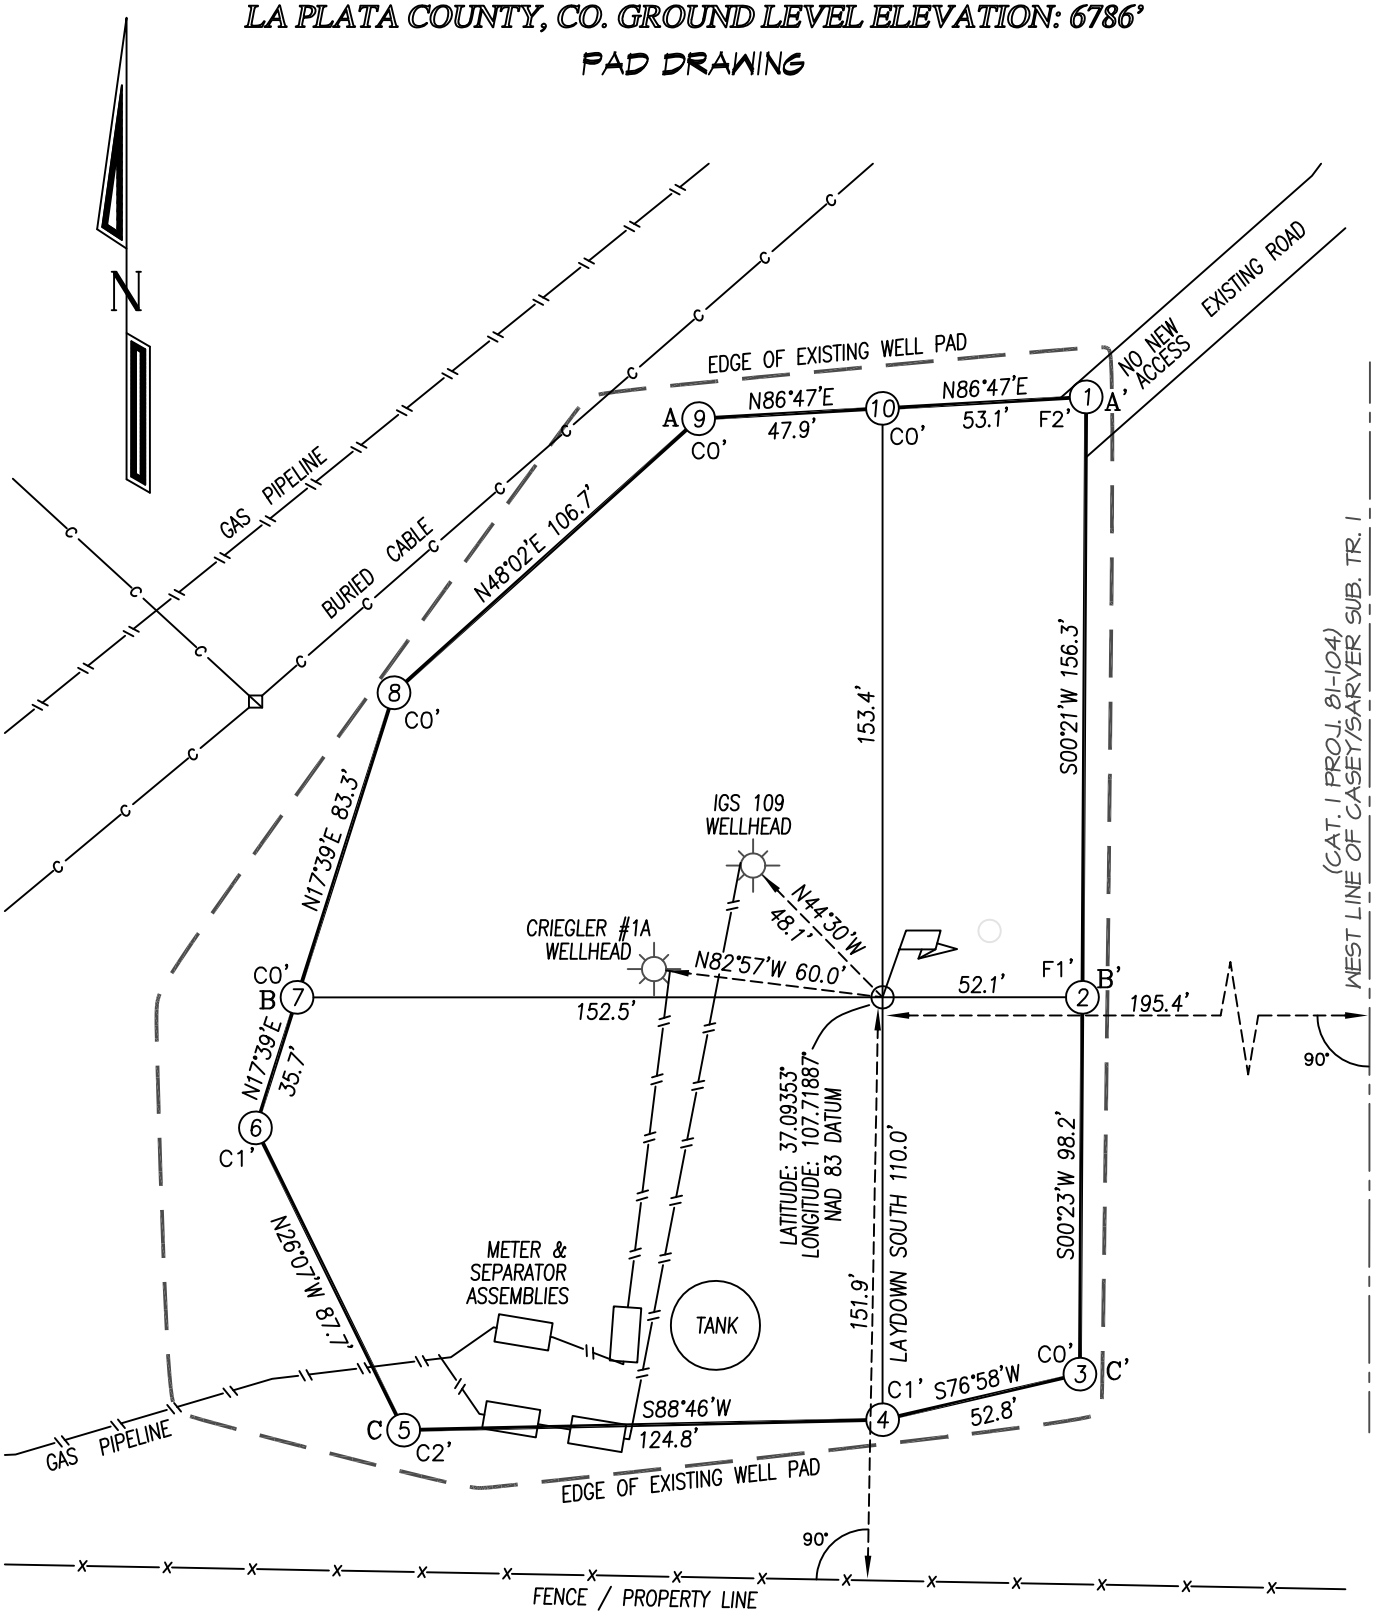

TOTAL AREA OF EXISTING PAD DISTURBANCE	TOTAL AREA REQUIRED FOR PAD CONSTRUCTION	NO NEW DISTURBANCE
1.38 ACRES	1.09 ACRES	

(CLOSED LOOP SYSTEM - NO RESERVE PIT)

DRAWING SCALE: 1" = 50'	DATE DRAWN: 7/4/17	NORTHSTAR SURVEYING & MAPPING, INC.	FILE NO.CEP14CFA	DRAWN BY: K.R.	CHECKED BY: K.R.