CATAMOUNT ENERGY PARTNERS: IGS 148
1188' FNL, 1485' FEL, SECTION 21, T–33–N, R–8–W, N.M.P.M.,
LA PLATA COUNTY, CO. GROUND LEVEL ELEVATION: 6786'

Facility Layout Drawing

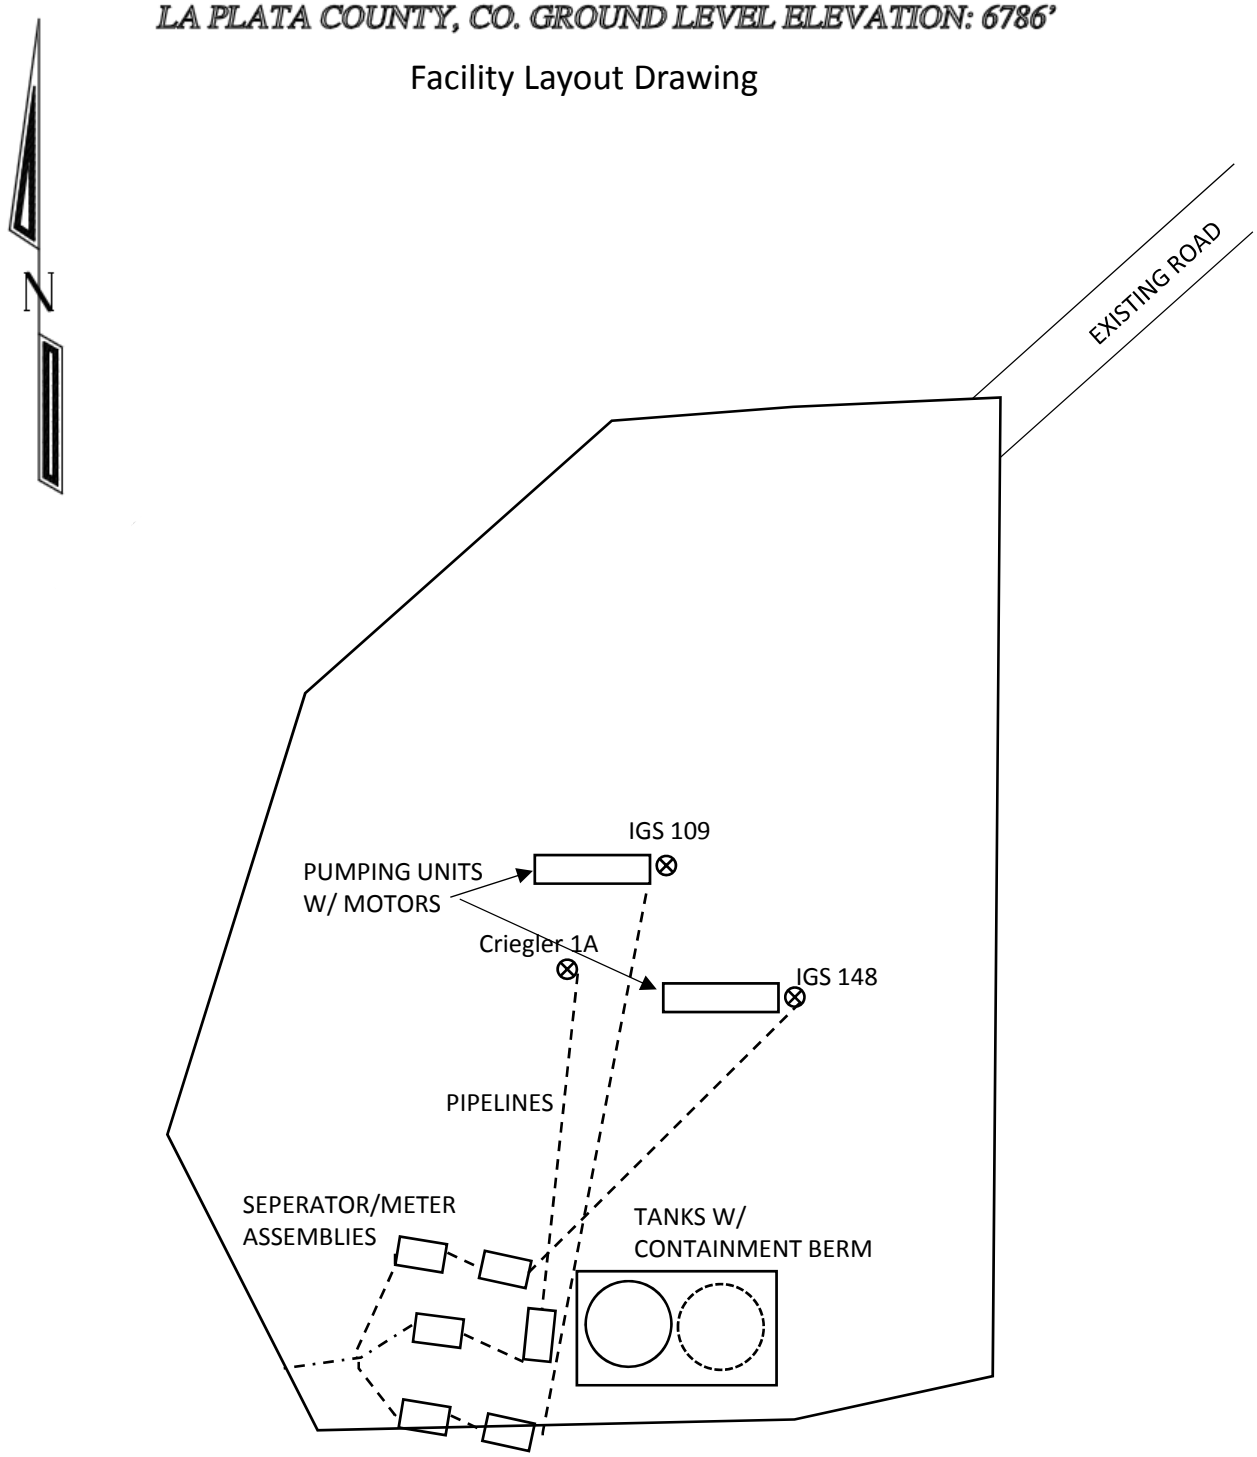

DRAWING SCALE: 1" = 50'