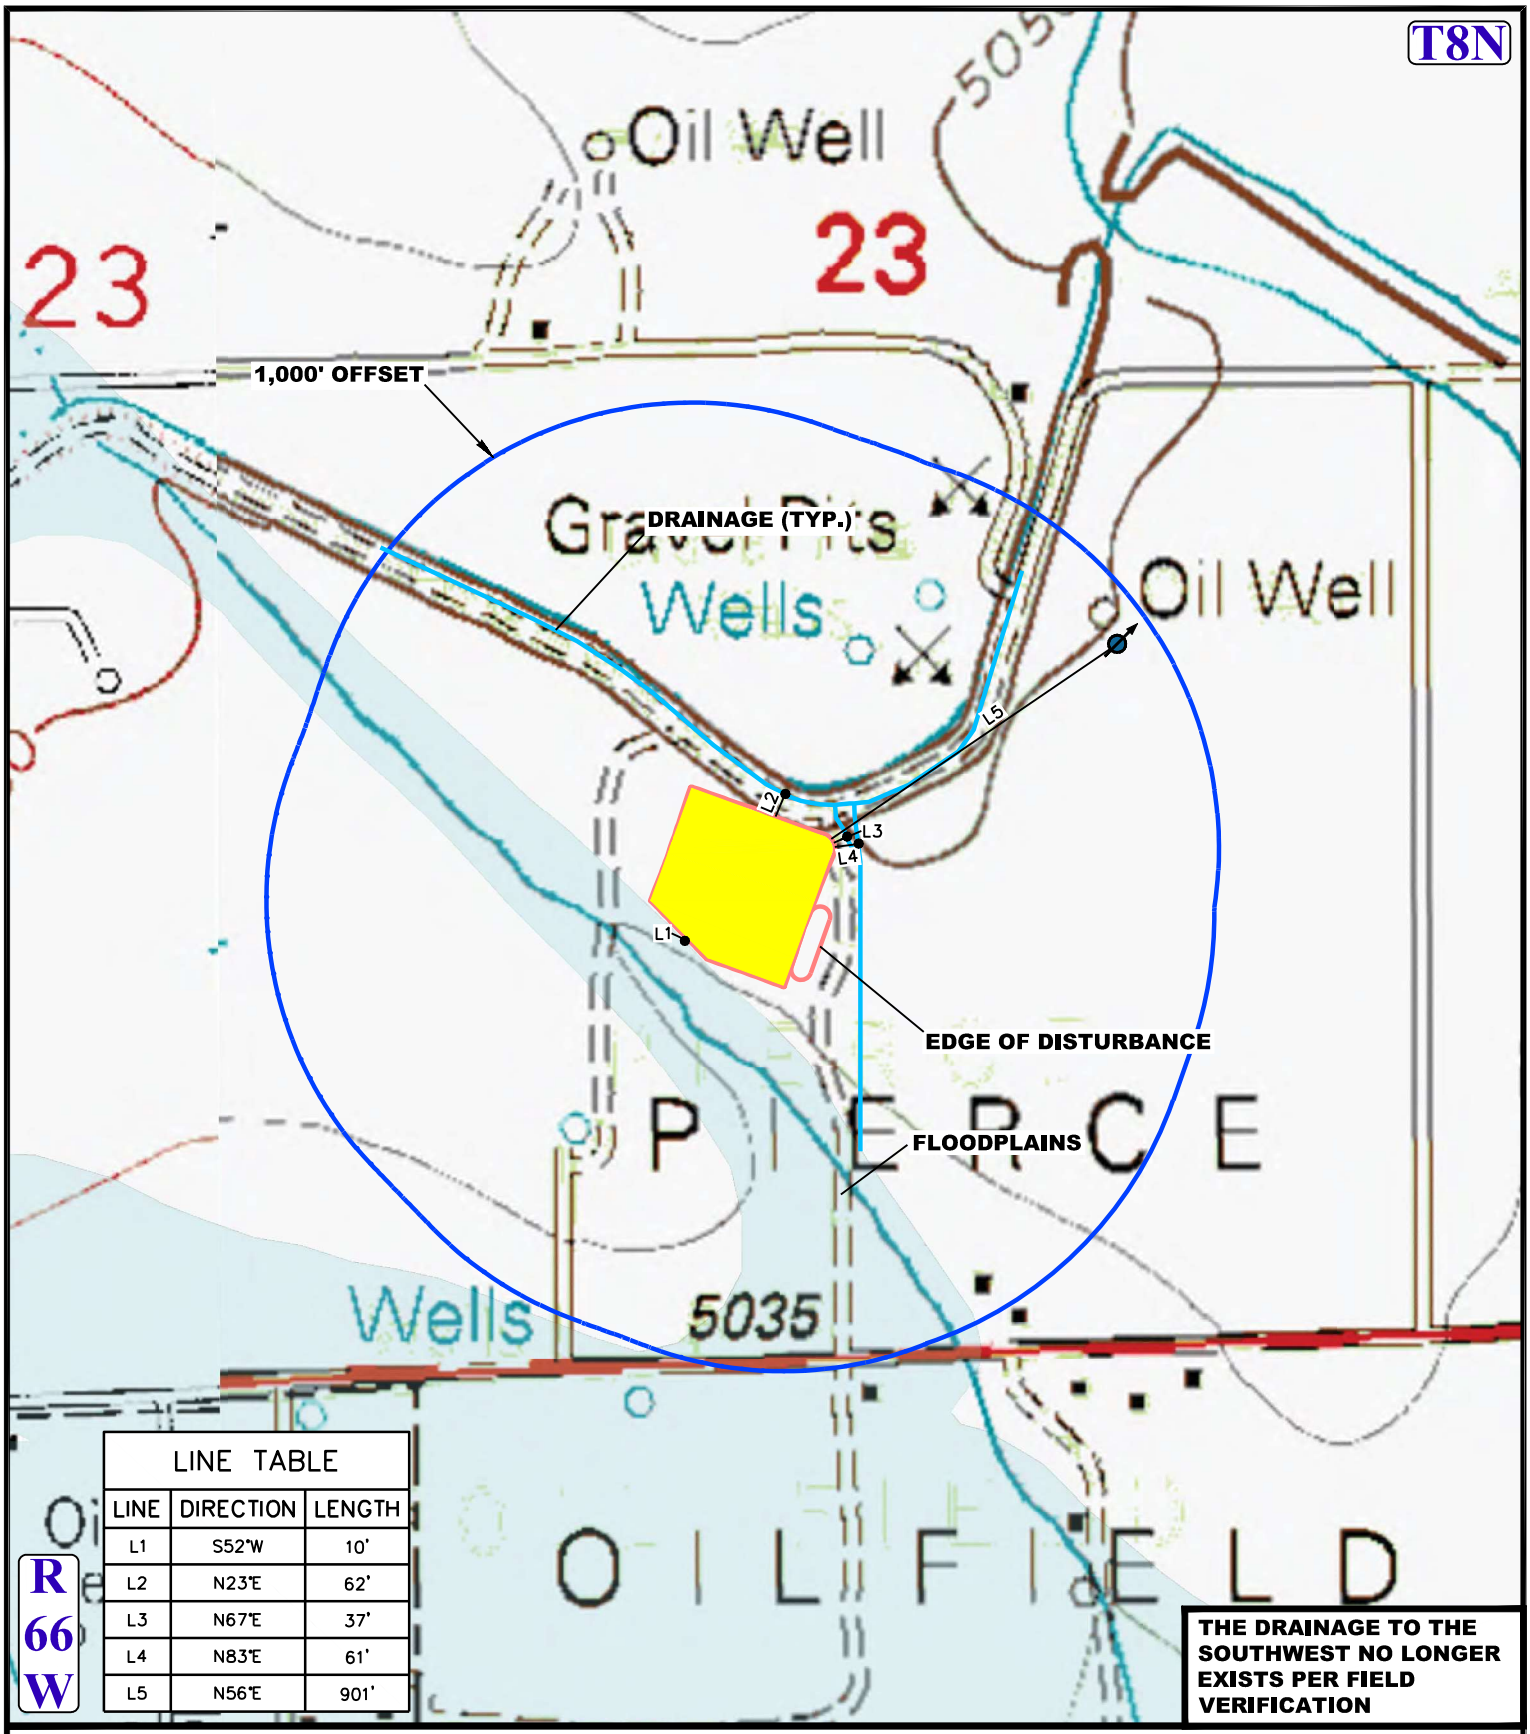

LINE TABLE		
LINE	DIRECTION	LENGTH
L1	S52°W	10'
L2	N23°E	62'
L3	N67°E	37'
L4	N83°E	61'
L5	N56°E	901'

THE DRAINAGE TO THE SOUTHWEST NO LONGER EXISTS PER FIELD VERIFICATION

LEGEND:

- EXISTING DRAINAGE
- FLOODPLAINS
- 1000' OFFSET BOUNDARY
- EDGE OF DISTURBANCE
- WATER WELLS

N

GREAT WESTERN OPERATING COMPANY

PIERCE DE PAD
1289' FSL 2354' FWL
SE 1/4 SW 1/4, SECTION 23, T8N, R66W, 6th P.M.
WELD COUNTY, COLORADO

SURVEYED BY	G.W., J.F.	10-12-17	SCALE
DRAWN BY	K.B.	10-13-17	1 : 6,000
HYDROLOGY MAP			TOPO W

UINTAH ENGINEERING & LAND SURVEYING

UELS, LLC
Corporate Office * 85 South 200 East
Vernal, UT 84078 * (435) 789-1017